PLANNING

RED NOTES/ SHOW AMENDMENTS TO ORIGINAL PLANNING APPLICATON

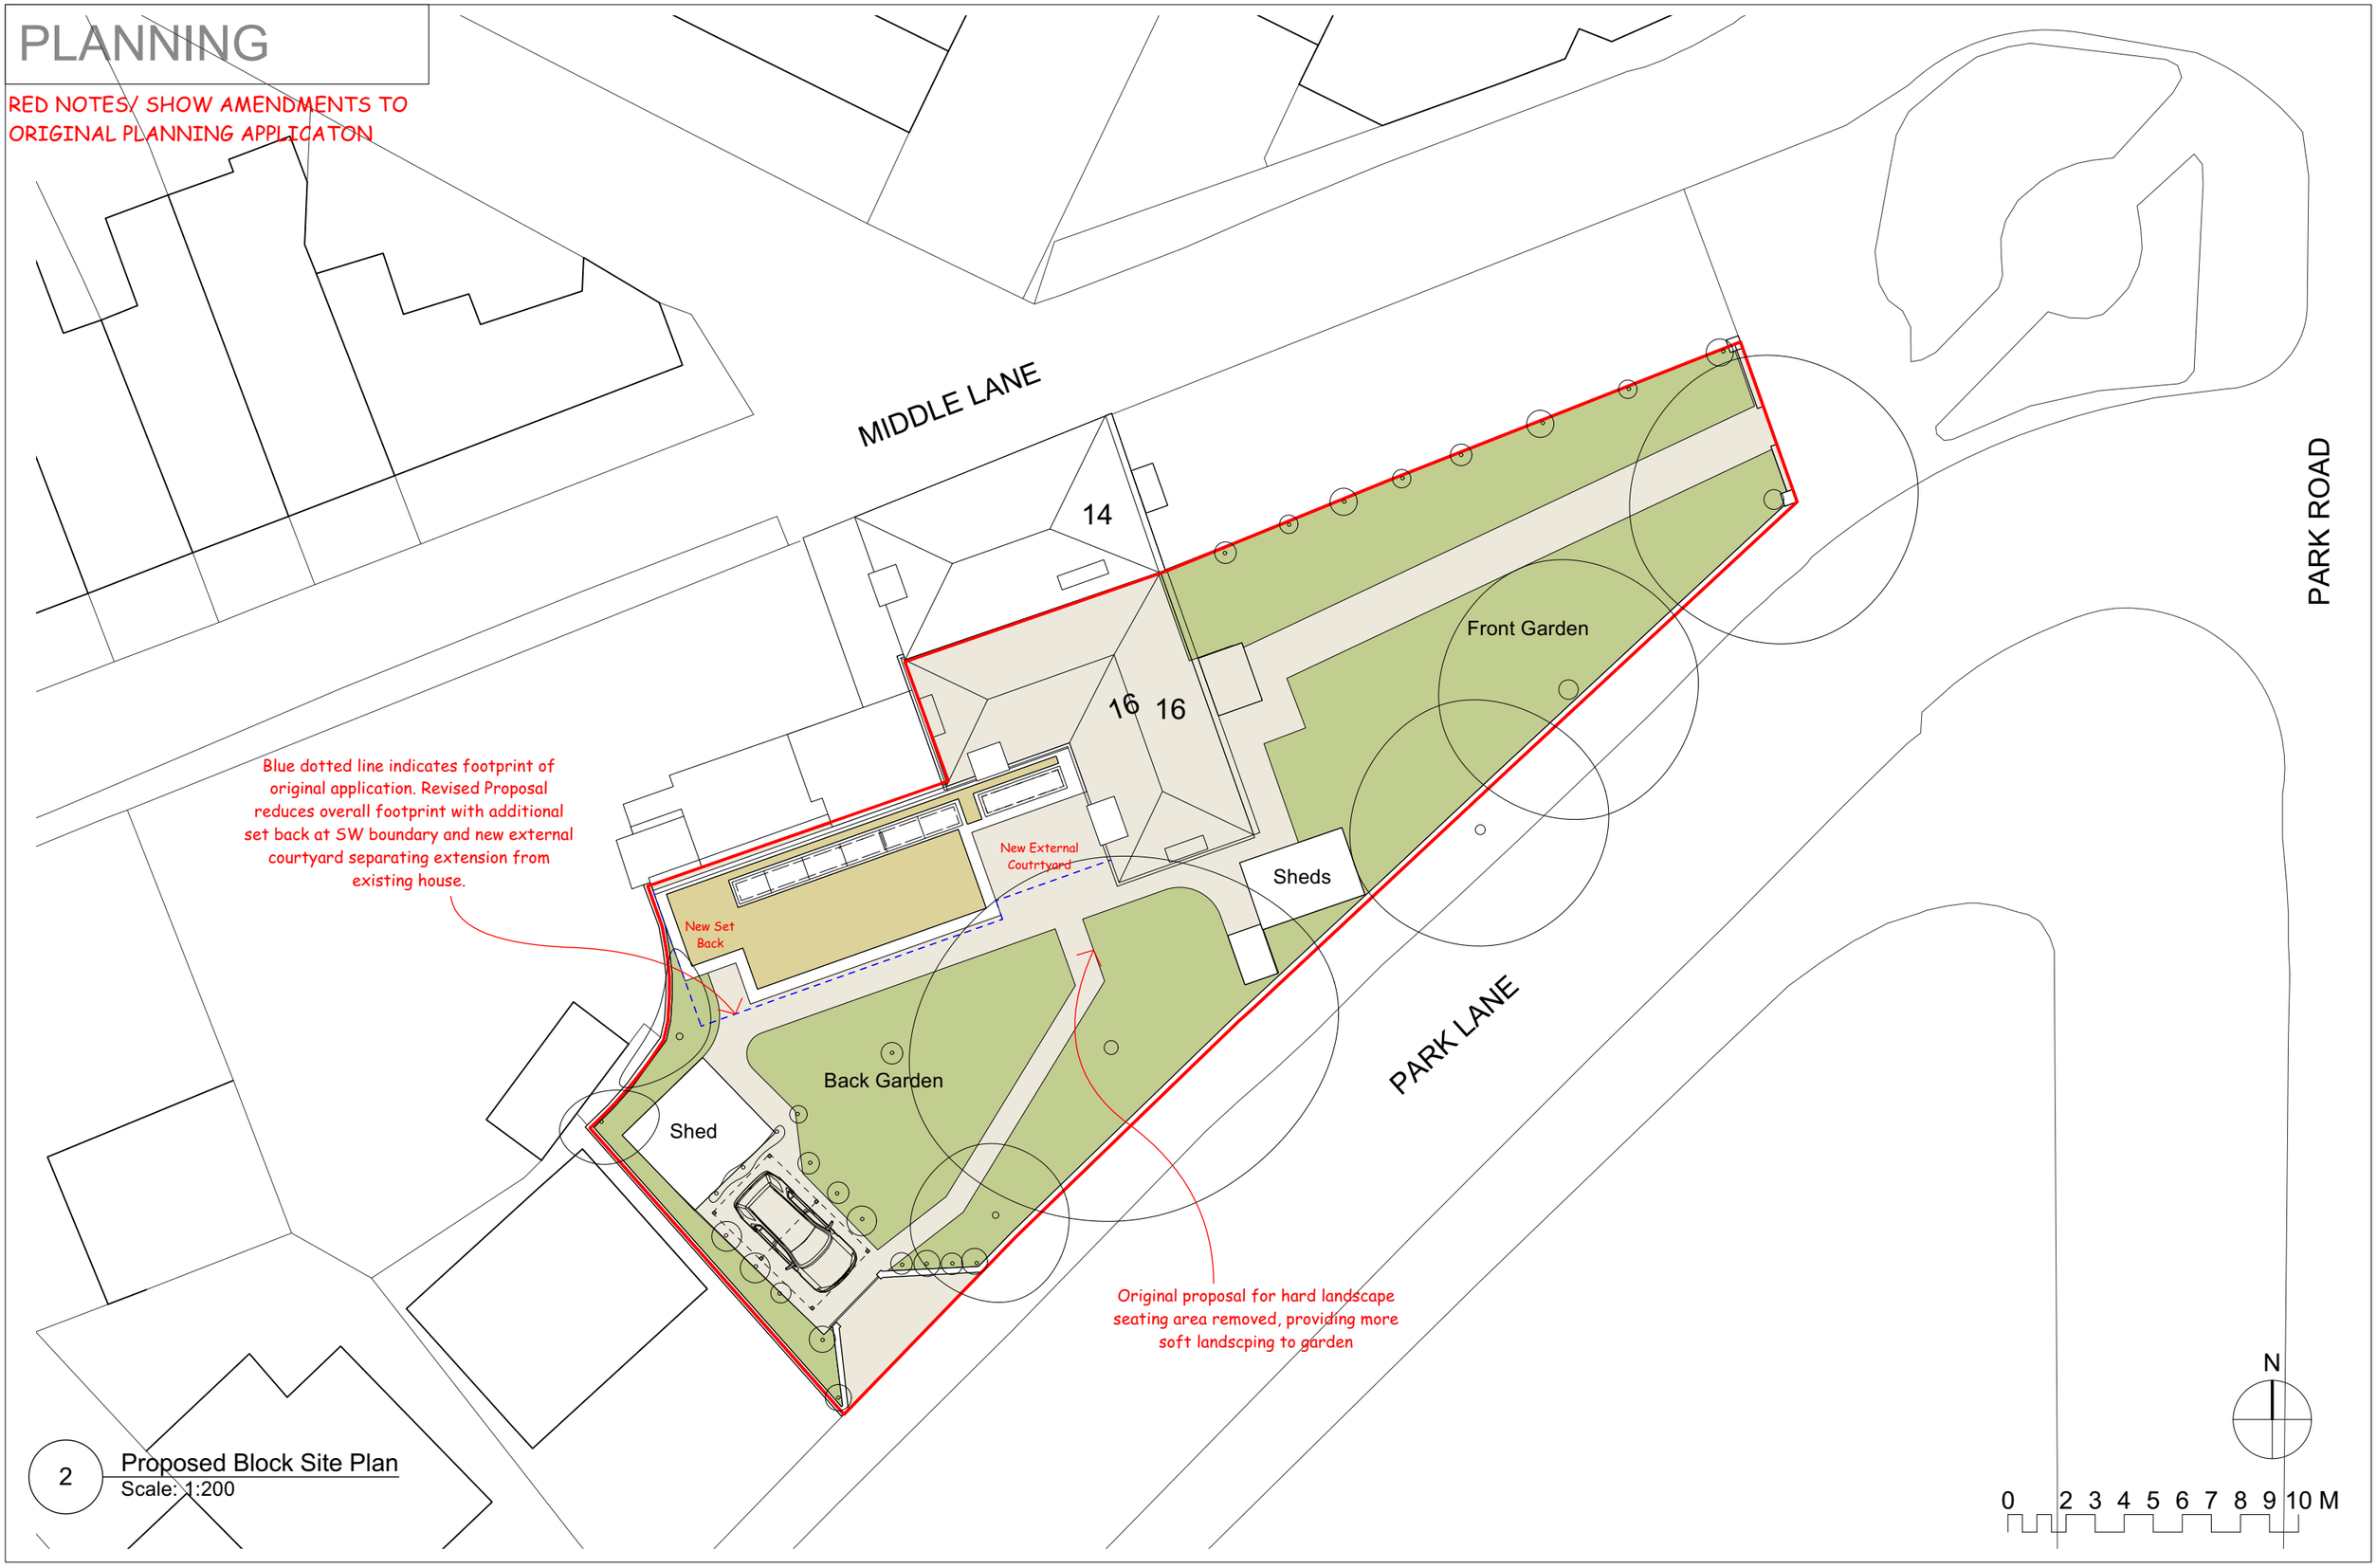

2 Proposed Block Site Plan
Scale: 1:200

Adelaide House, 16 Park Road, Teddington TW11 0AG
Proposed Block Site Plan 404(PL)05 RevC

SIMONBROWN **ARCHITECTS**
Phoenix Wharf, Eel Pie Island, Twickenham, London TW1 3DY
T: 020 8158 8880 | E: mail@simonbrownarchitects.com | W: www.simonbrownarchitects.com