Sandy Lane

1:200 0 5000 10000
1:1 0 0 50

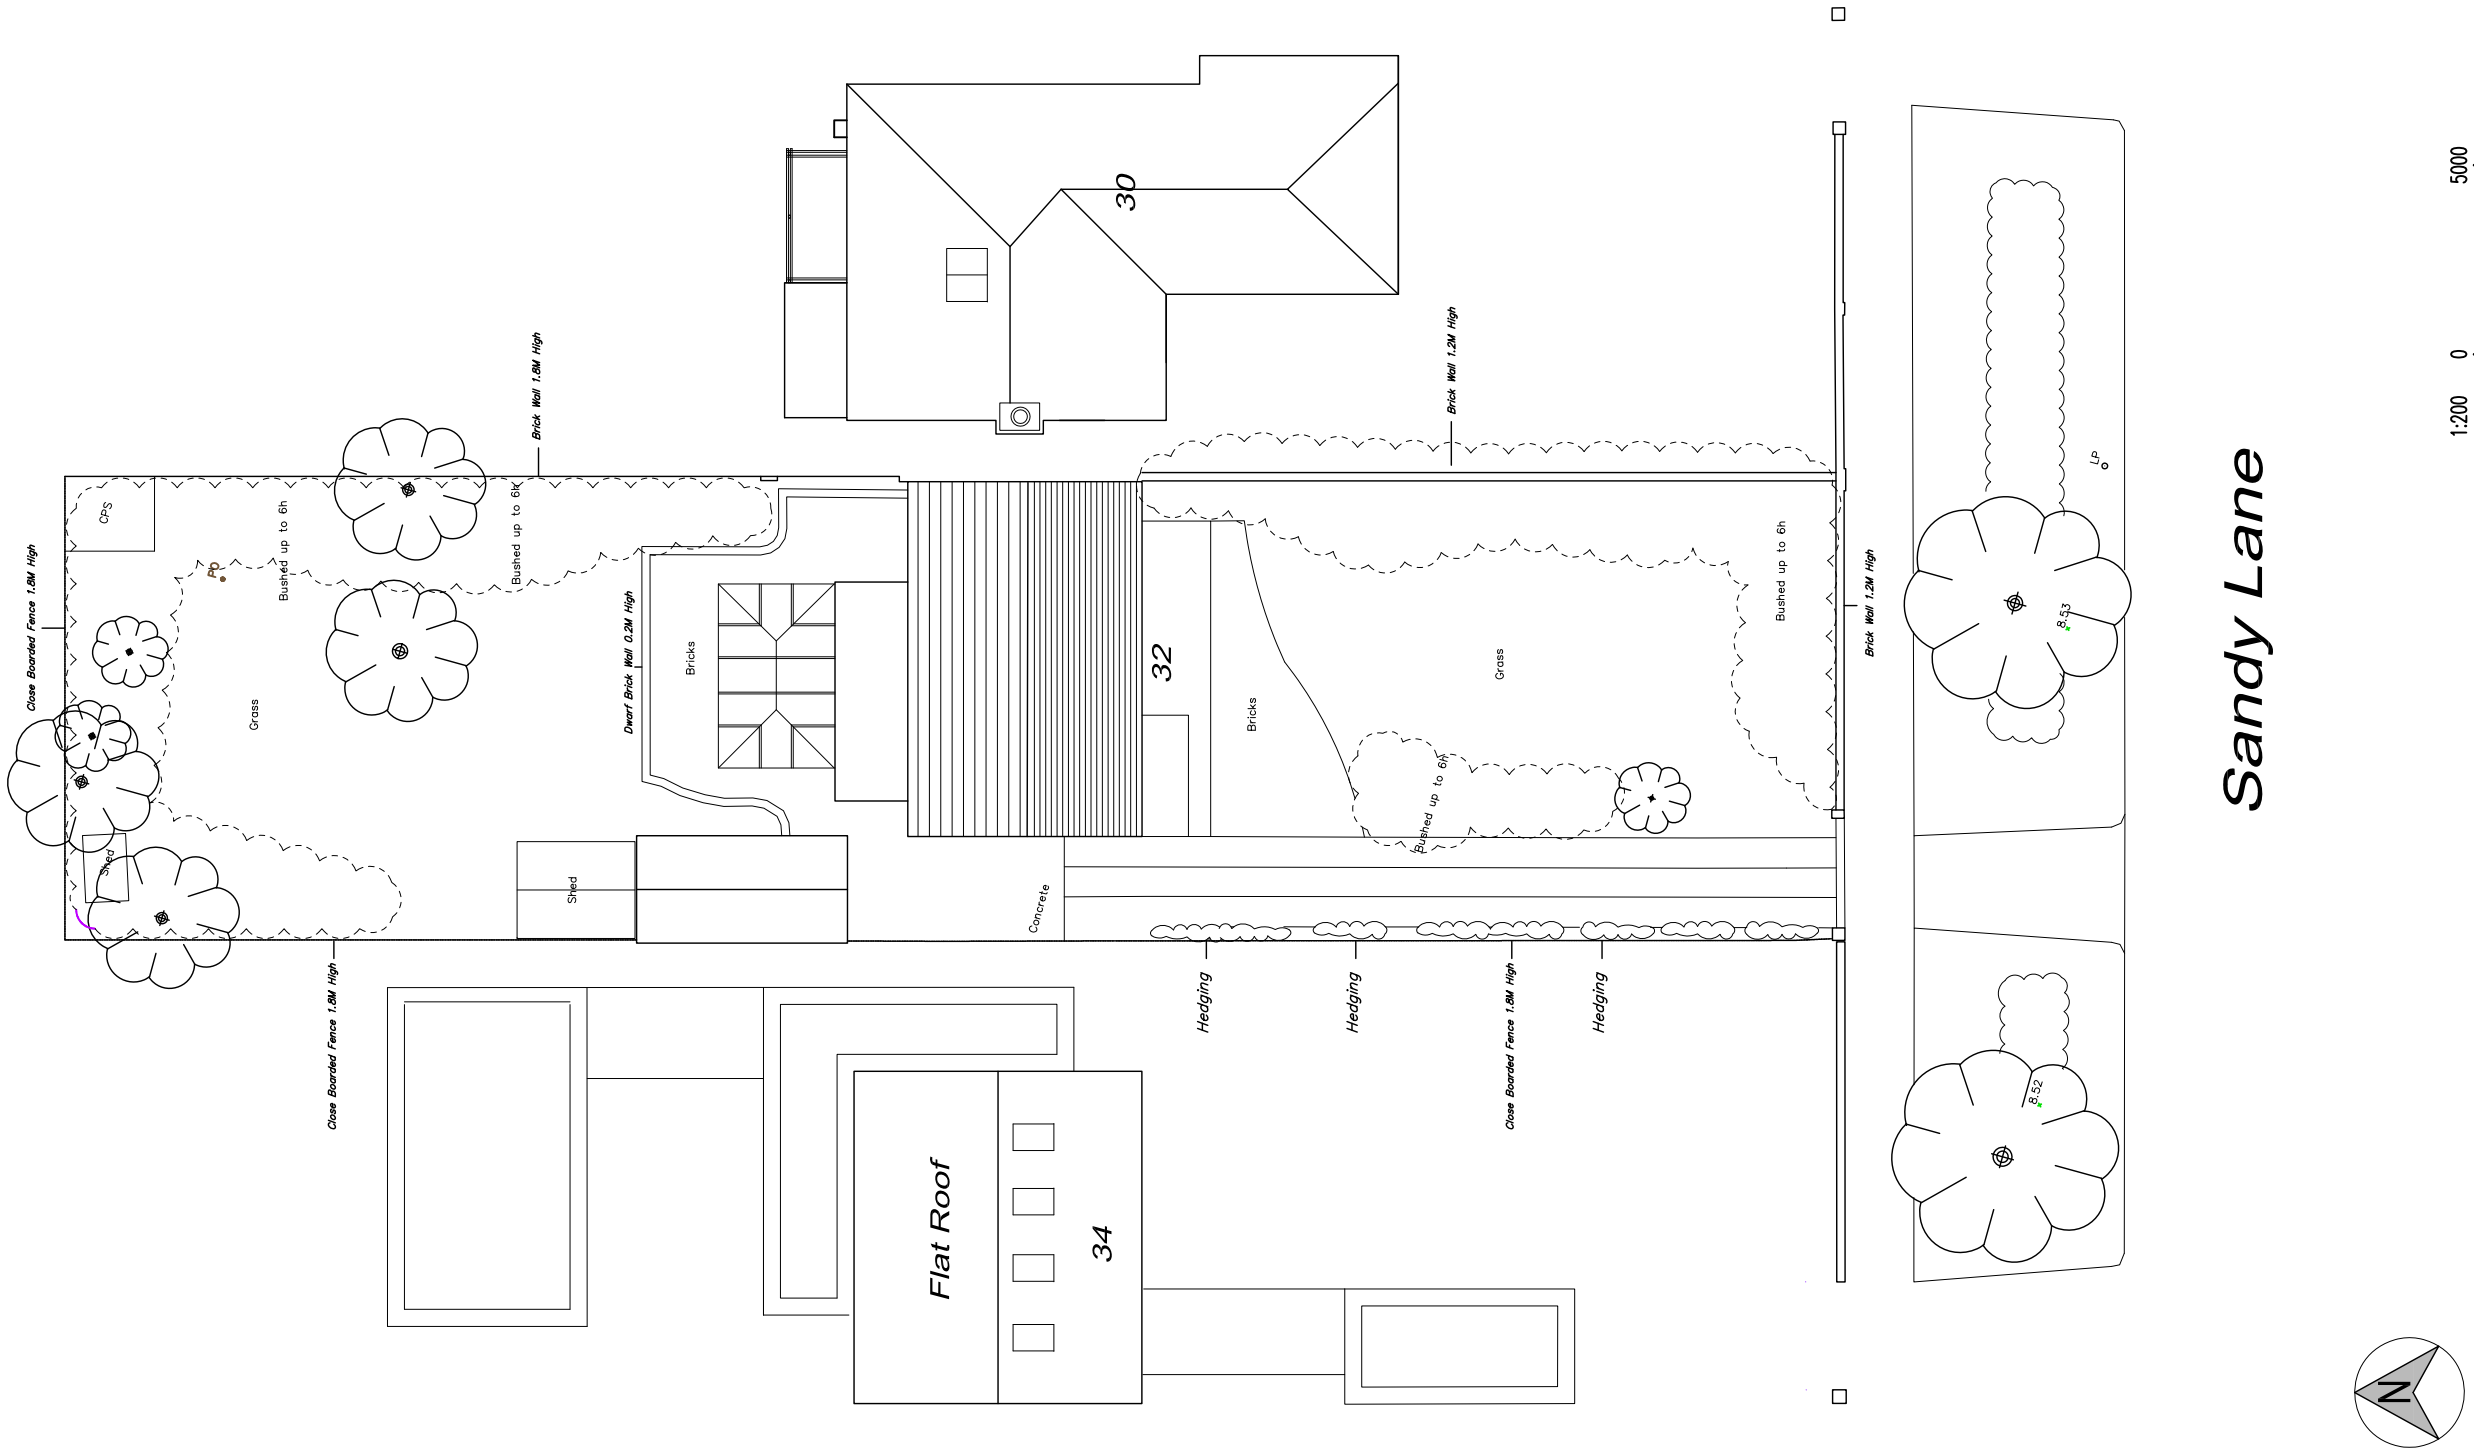

Revision

32 SANDY LANE, RICHMOND, SURREY TW10 7EL

EXISTING LANDSCAPE & SITE PLAN 1-200

job no	dwg no	rev	scale
20-369	SiteE	A	1:200

date	May 2022
drawn	MDK
checked	JF
cad ref	KA\RES\32 Sandy Lane

Use figured dimensions only. All levels and dimensions to be checked on site. Drawing to be read in conjunction with all relevant documentation. © Knight Associates. All rights reserved.

ka
Knight Associates
Surveying - Architecture - Engineering
w:www.kassociates.co.uk e:mail@kassociates.co.uk
ka Studio 27, Bishops Close, Ham Common, Richmond, Surrey TW10 7DF