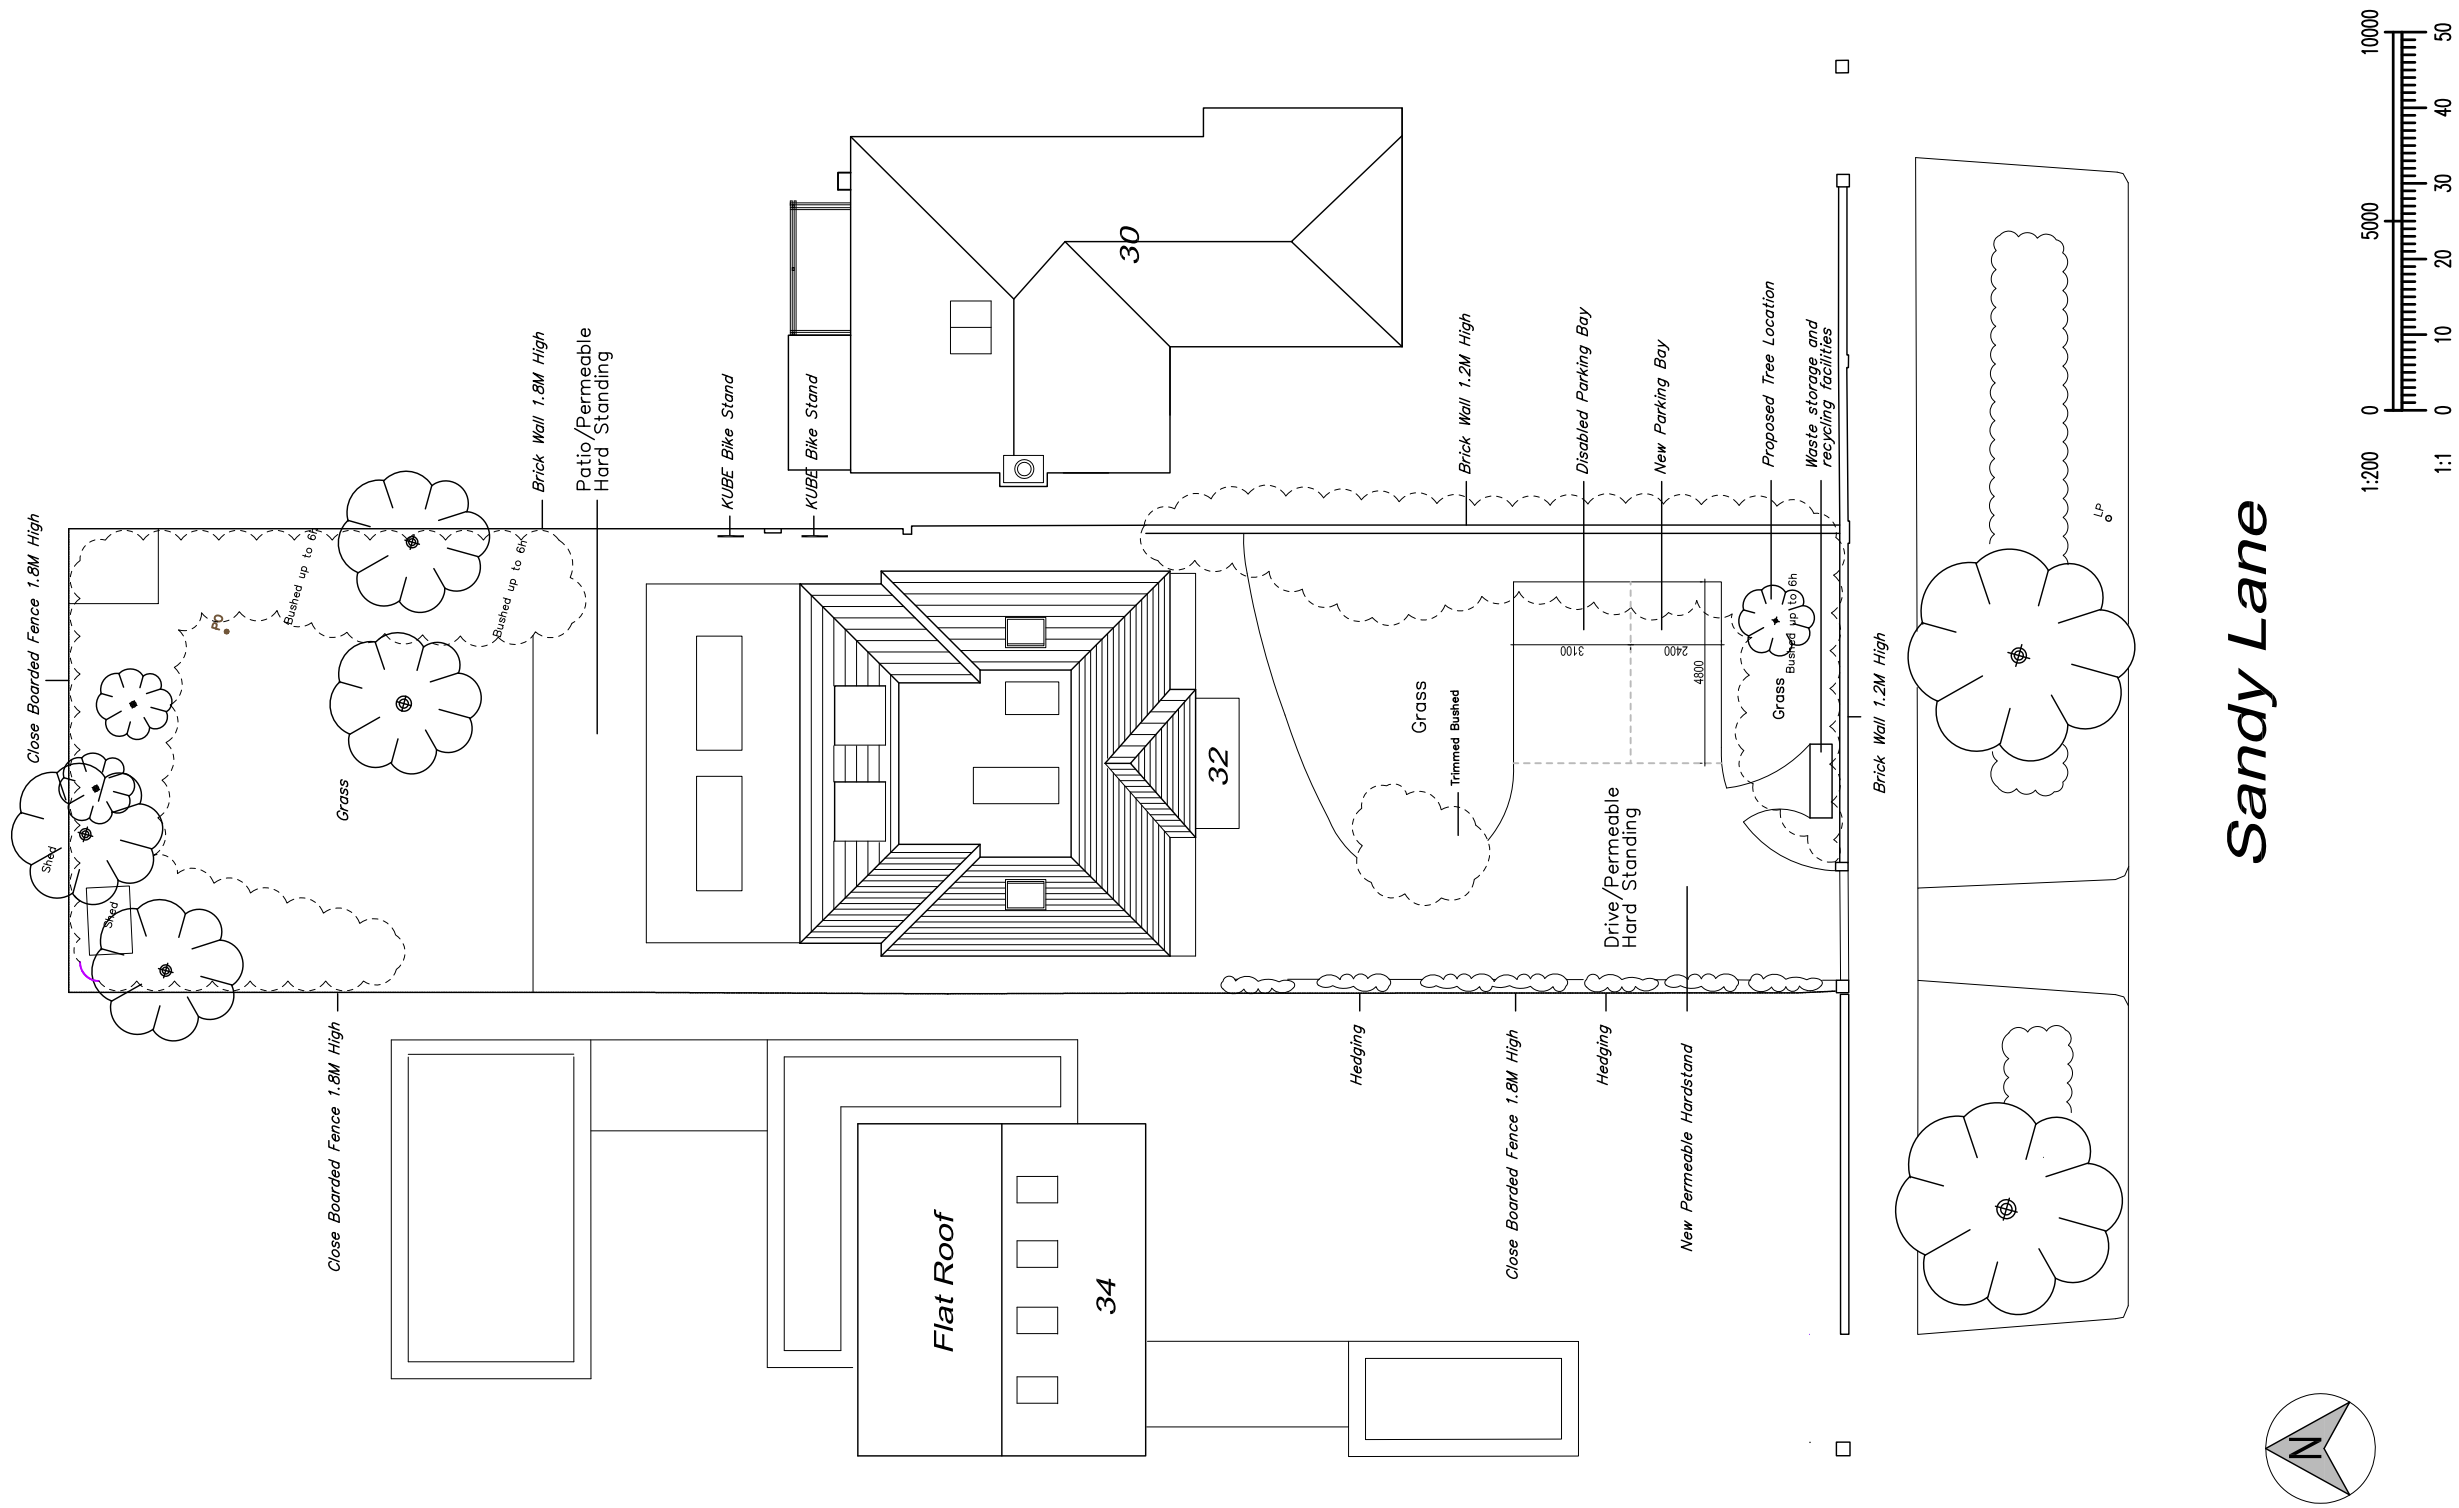

Revision

32 SANDY LANE, RICHMOND, SURREY TW10 7EL

PROPOSED LANDSCAPE & SITE PLAN 1-200

date	May 2022
drawn	MDK
checked	JF
cad ref	KA\RES\32 Sandy Lane
scale	1:200

job no	dwg no	rev
20-369	SiteP	A

Use figured dimensions only. All levels and dimensions to be checked on site. Drawing to be read in conjunction with all relevant documentation. © Knight Associates. All rights reserved.

ka
Knight Associates
Surveying - Architecture - Engineering
w:www.kassociates.co.uk e:mail@kassociates.co.uk
ka Studio 27, Bishops Close, Ham Common, Richmond, Surrey TW10 7DF