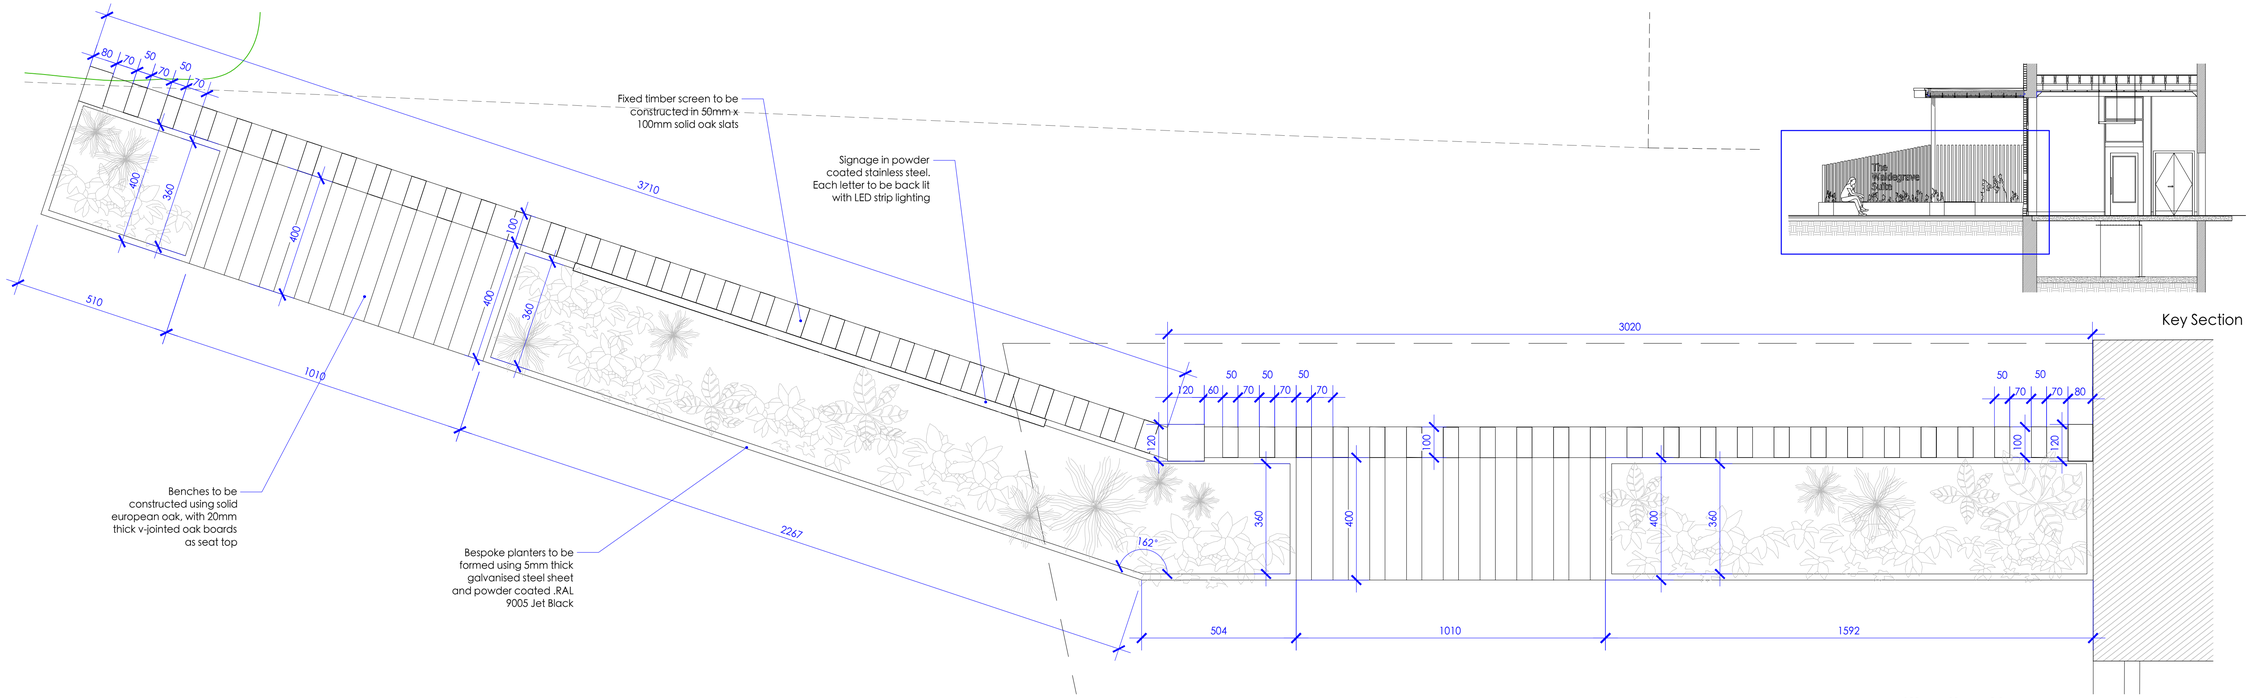

Key Section

Plan

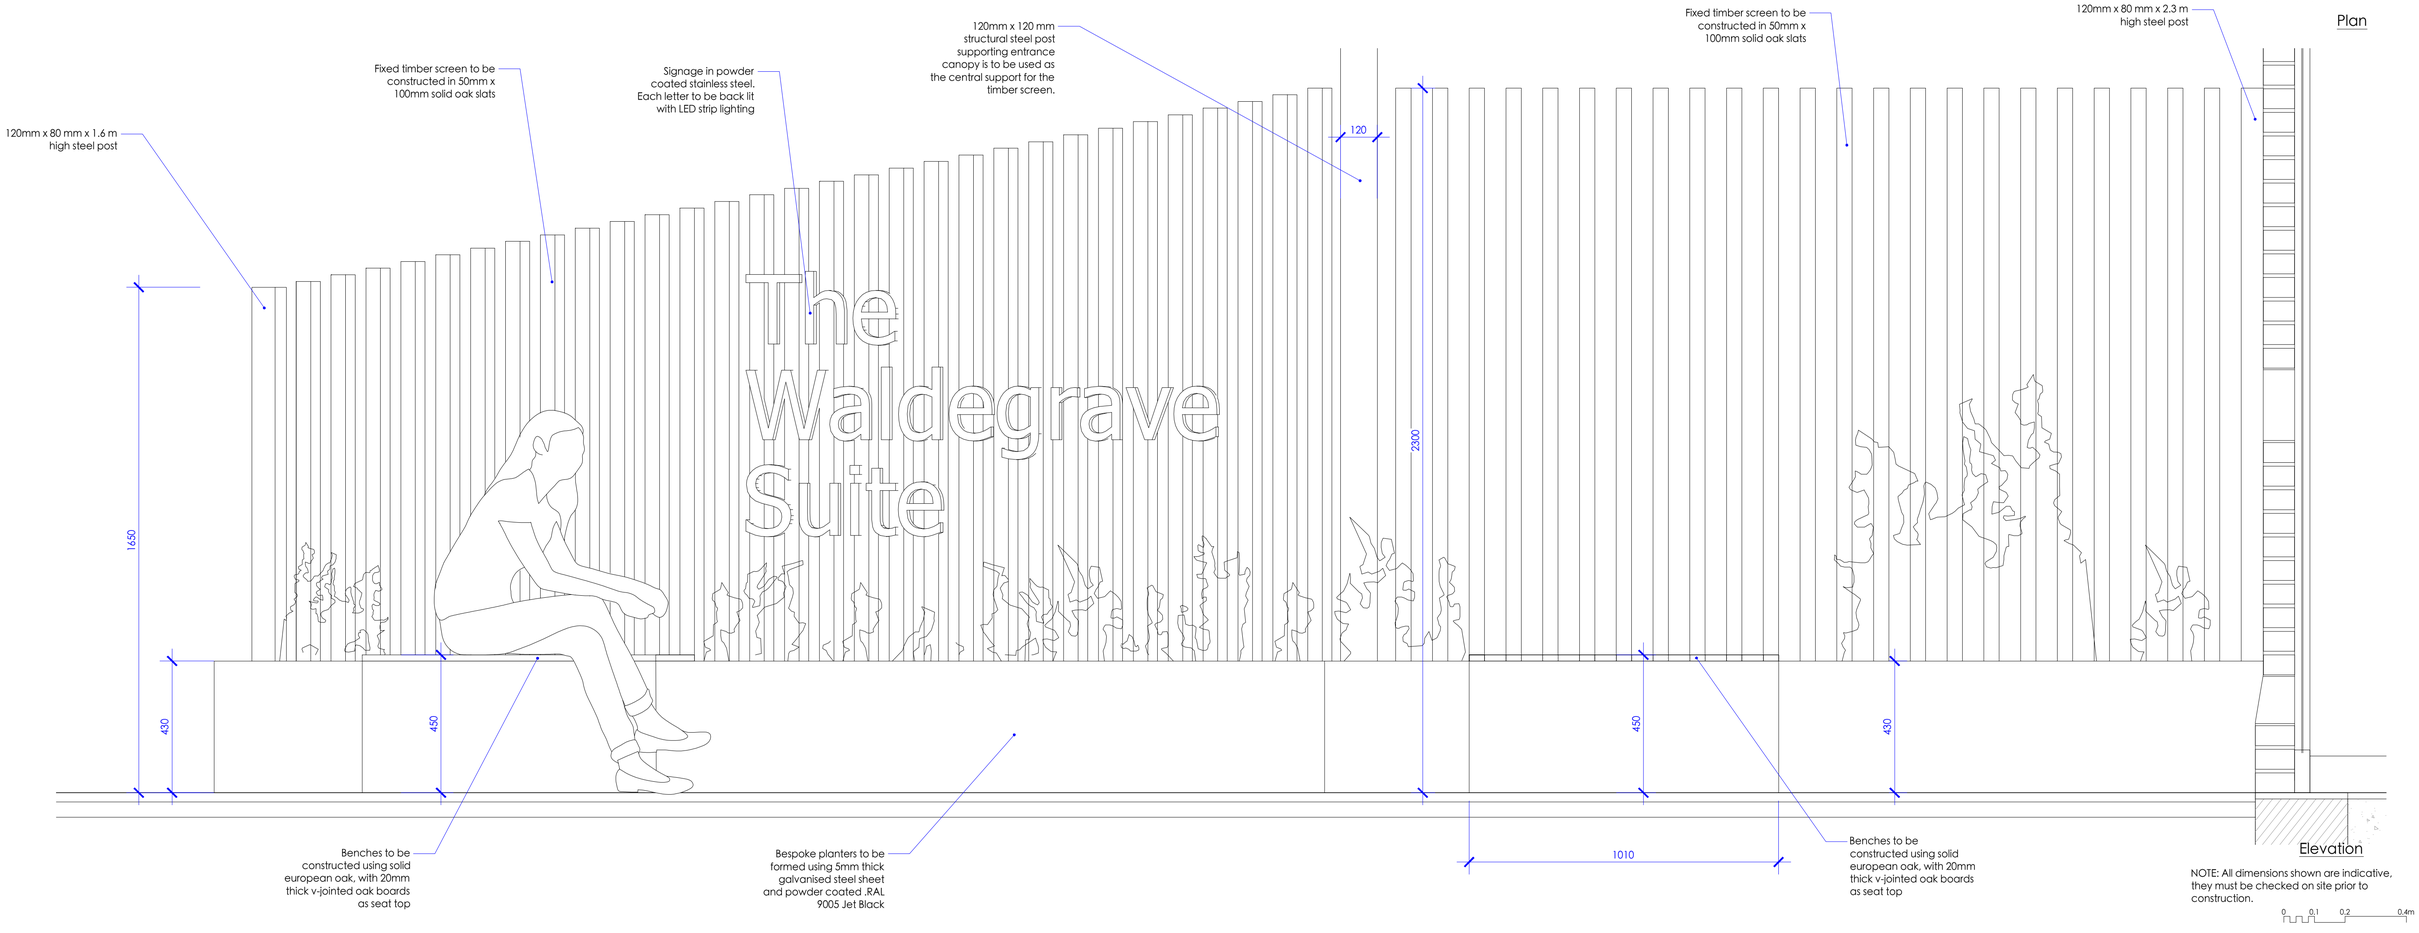

Elevation

NOTE: All dimensions shown are indicative, they must be checked on site prior to construction.

0 0.1 0.2 0.4m

revisions

MICHAEL JONES ARCHITECTS

020 8948 1863 | 129 Kew Road, Richmond, TW9 2PN

www.mjarchitects.co.uk | studio@mjarchitects.co.uk

job title	The Waldegrave Suite
client	St.Mary's University, Twickenham
drawing title	Fence & Planter Details
drawing number	1837.03.03.Pln.201
rev	
scale	1:10 @A1 & 1:20@A3
date	May 2022
drawn by	XD
checked by	AB