EXISTING & PROPOSED WALL / FOUNDATIONS - PLAN / SECTION / ELEVATION

ELEVATION F - F

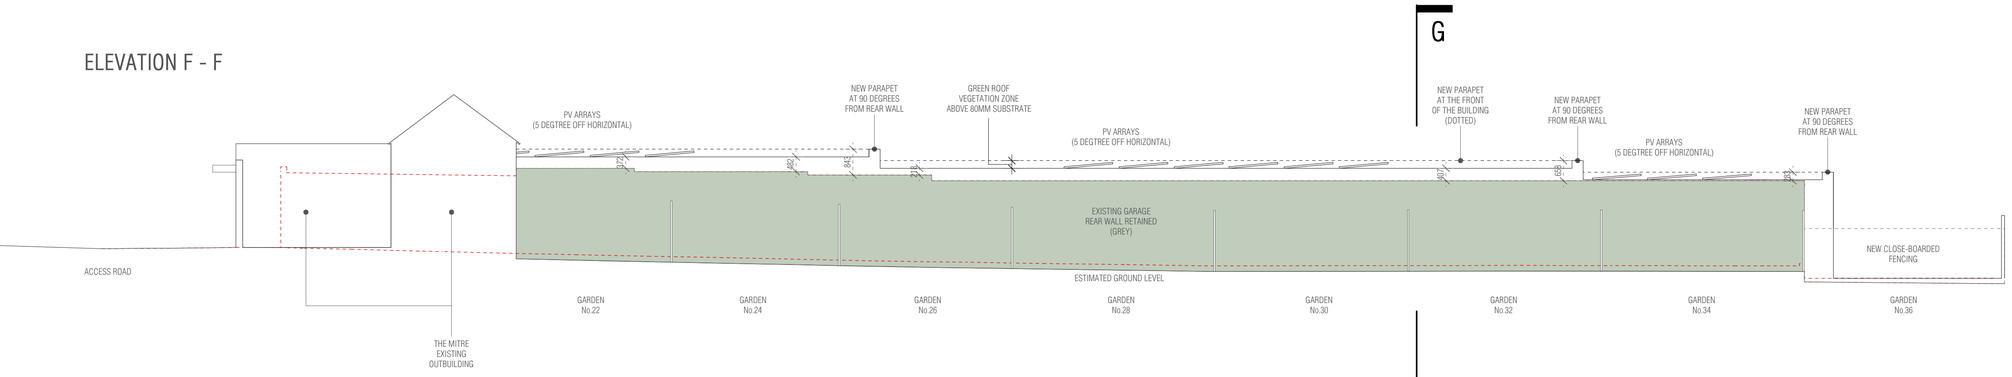

SECTION G - G

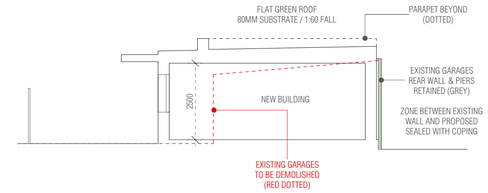

PROPOSED FOUNDATION PLAN

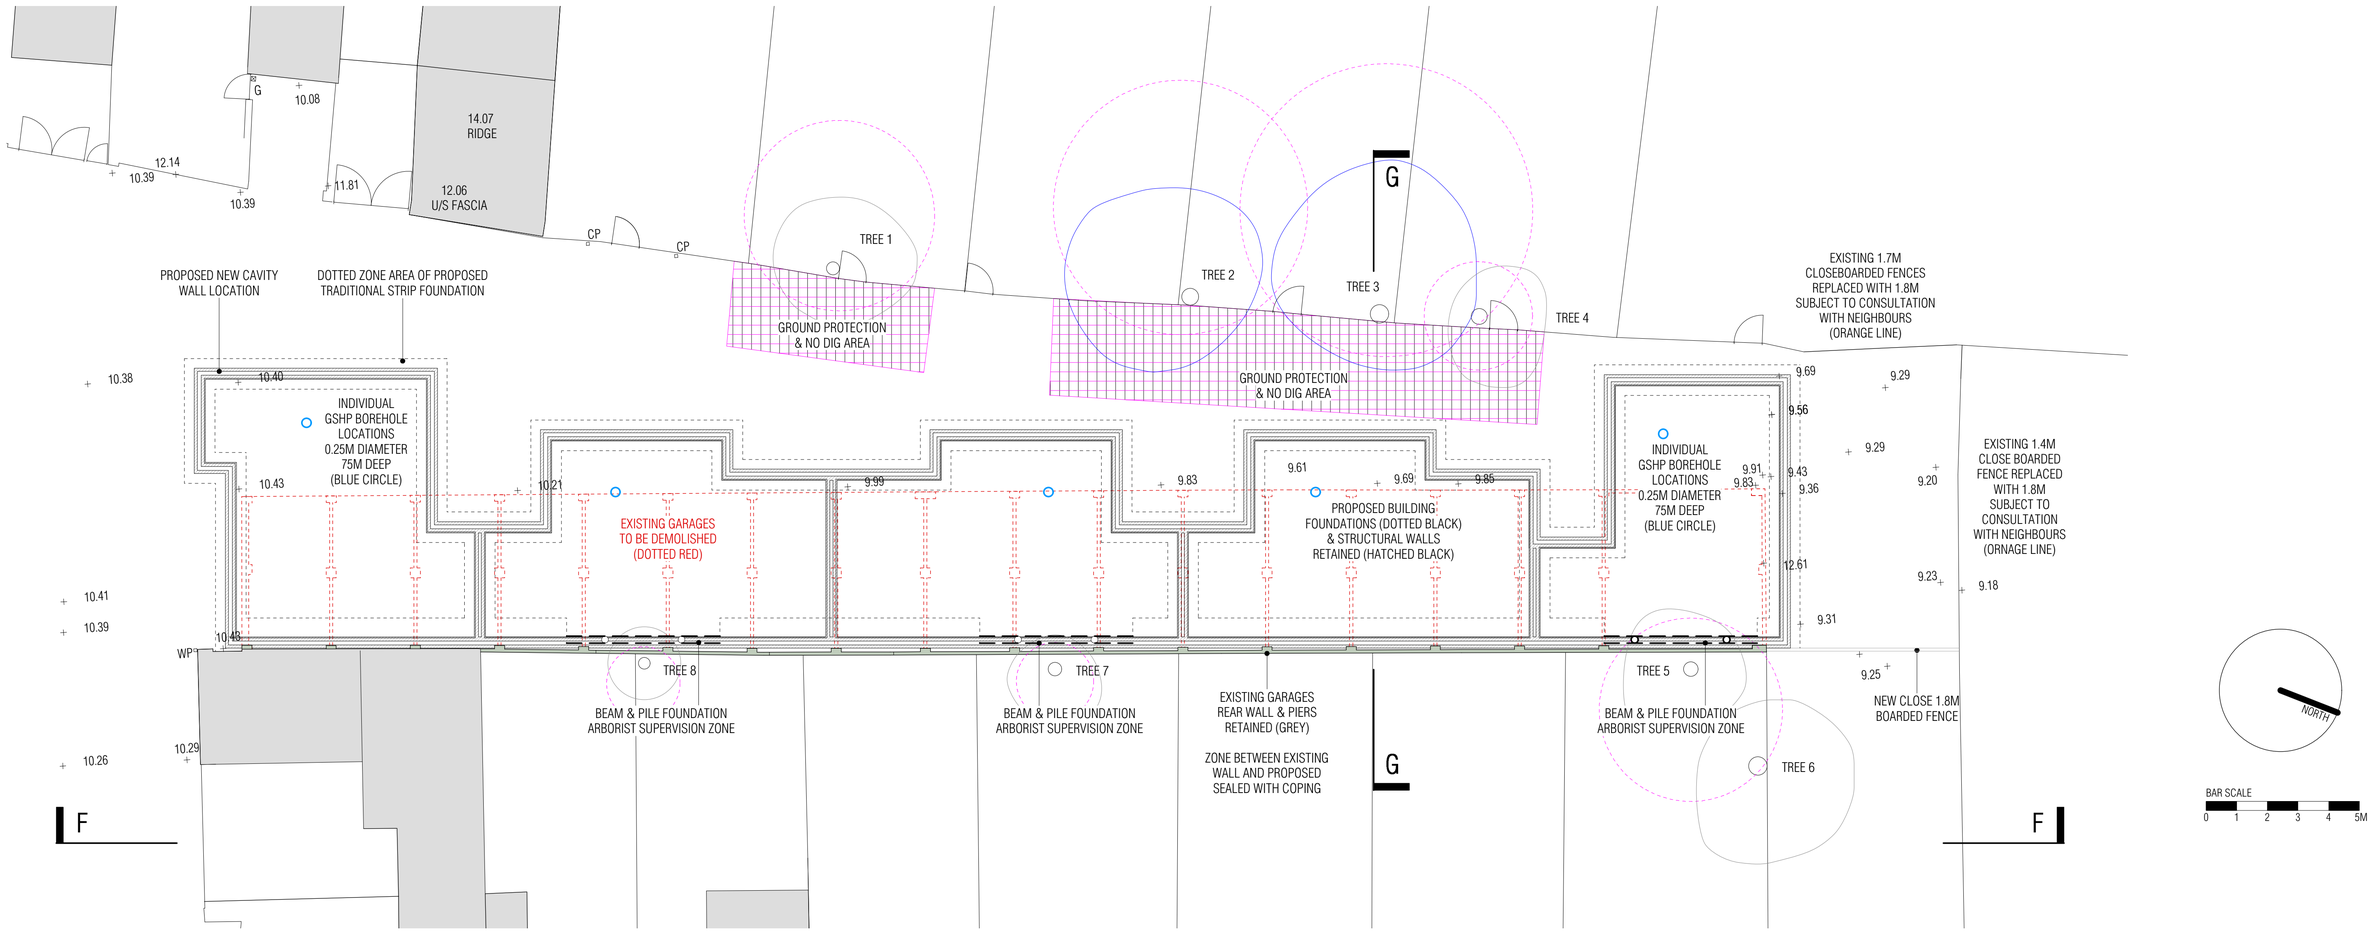

NOTES:
- BASED ON TOPOGRAPHICAL SURVEY
- EXISTING / PROPOSED CONSTRUCTION BUILD-UPS ASSUMED
- GROUND LEVEL TO NEIGHBOURS ASSUMED
- DIMENSIONS OF NEW BUILDING ABOVE RETAINED EXISTING WALL ARE ESTIMATED

Project	ST MARY'S GROVE GARAGES, RICHMOND, TW9
Drawing	EXISTING & PROPOSED WALL / FOUNDATIONS - PLAN/SECTION/ELEVATION
Drawing No.	SMGG21-11
Scale	1:100 @ A1
Date	23.08.2022

CLIVE CHAPMAN
ARCHITECTS
SUSTAINABILITY CONSULTANTS
4 EEL PIE ISLAND
TWICKENHAM MIDDX
TW1 3DY
TELEPHONE 020 8891 4837
EMAIL INFO@CCAR.CO.UK
WEBSITE WWW.CCAR.CO.UK