Photograph of existing buildings looking south from the north bank of the River

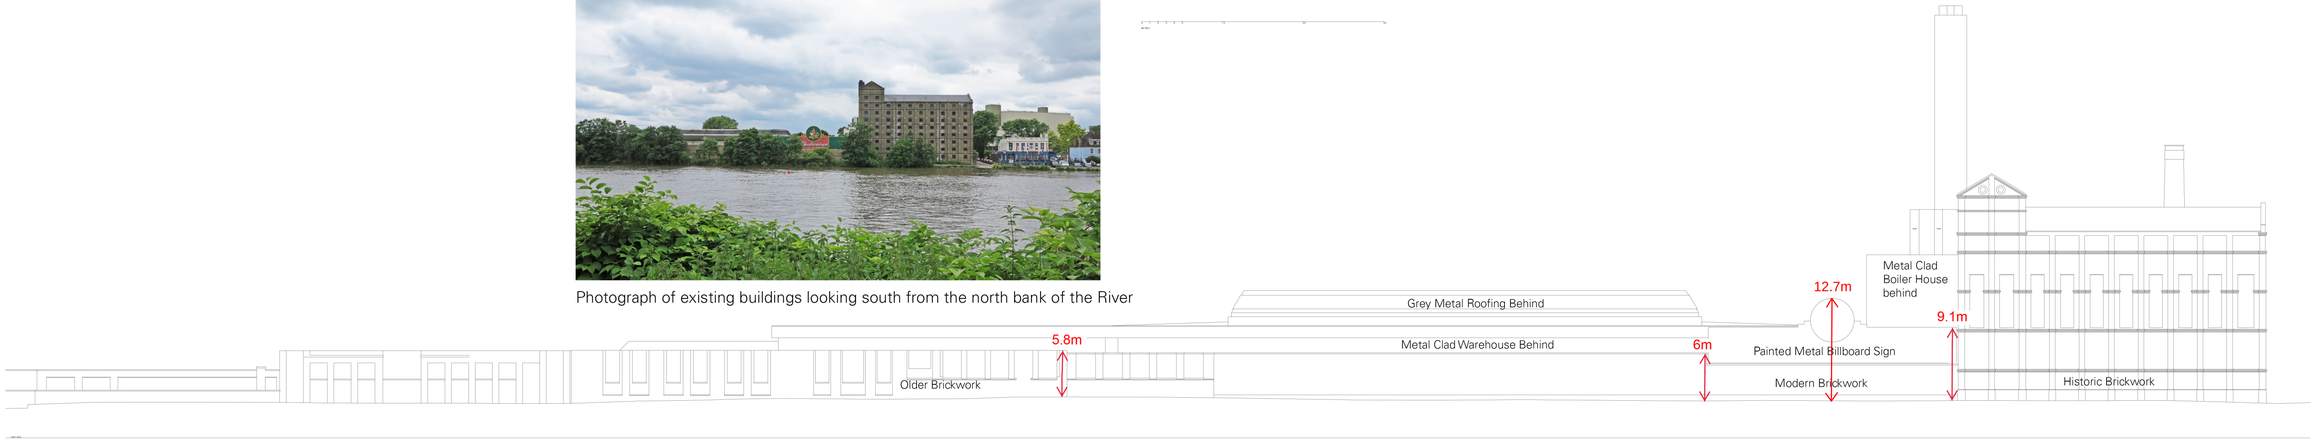

NOTES

All dimensions are to be checked on site by the contractor before work is commenced.
In the case of significant discrepancy after installation, contact the surveyor.
All materials are to be installed to the manufacturer's specification.
Unless otherwise specified, all materials are to be installed.
The type and extent of information and the survey accuracy required for any proposed alteration or refurbishment is the responsibility of the client or their agent.
Typographical errors are subject to corrections or omitted, if deemed necessary.
Archaeological features fabrics may not represent.
Not to scale.
The extent of the survey was established by a brief meeting between the surveyor and the client or their agent.
In planning/designing at scales of 1:100 or smaller.

SURVEY CONTROL NOTES

The control control of the survey is based on Ordnance Survey Street available from OS Online using the OSTN02(c) transformed Ordnance Survey National Grid coordinates. Ordnance Survey Ordnance Survey Benchmarks in the area as shown are no longer be found or have been found to be unsuitable. Other benchmarks Ordnance Survey tools are referenced from 1st OS value.

ELEVATION YELLOW 1

THE STAG BREWERY
LOWER RICHMOND ROAD
LONDON SW14 7ET

Drawing No : 2-YL1-001
Scale : 1:100 @ A1 / 1:200 @ A3
Date : 22 October 2017
Drawn By : MJS
Checked By : MJS

TWICKENHAM SURVEYS
LAND AND BUILDING SURVEYORS
CENTRAL HOUSE
1 UPPER WOBURN PLACE
LONDON
WC1H 0HX
TELEPHONE: 0207 183 1780
FAX 0207 183 6 3080
www.twickenhamsurveys.co.uk
www.twickenhamsurveys.co.uk

© 2017 Twickenham Surveys Ltd