Secondary bin store: Capacity 13 x 1100L Eurobins

Main bin store: capacity 18 x 1100 L Eurobins

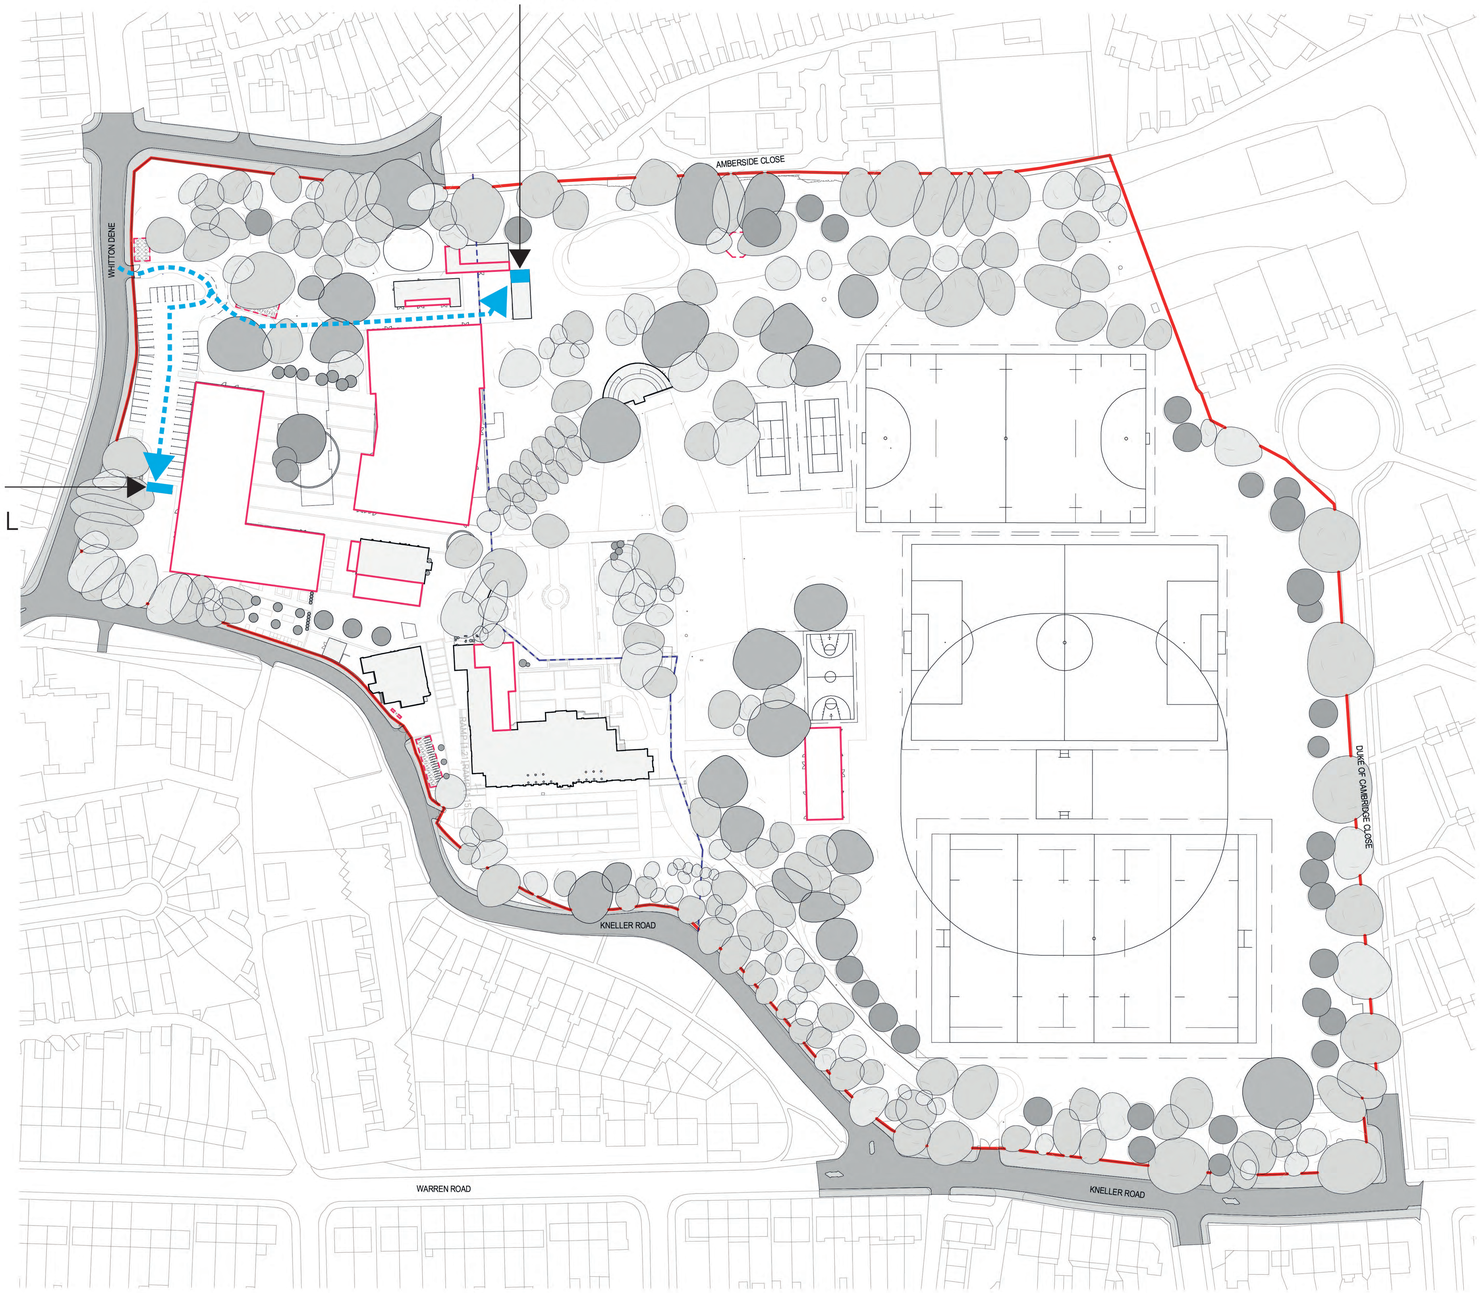

Key

Bin collection route

PLANNING

0 50 m

REVISION	DATE	DESCRIPTION	ARCHITECT	PARTNER
S2 P 1	19.09.22	PLANNING SUBMISSION		ADP

CHECK ALL DIMENSIONS AND VERIFY ON SITE. REPORT ANY ERRORS OR OMISSIONS

The Fire Station
150 Waterloo Road
London
SE1 8SB
T +44 (0) 20 7089 1720
E london@adp-architecture.com
www.adp-architecture.com

JOB TITLE:
KNELLER HALL SCHOOL

DRAWING TITLE:
WASTE STRATEGY

SCALE:	DRAWING SHEET SIZE:
1 : 1000	A1

JOB CODE:	DRAWING NUMBER:	REVISION:
001506	ADP-00-00-DR- A-1602	S2 P 1