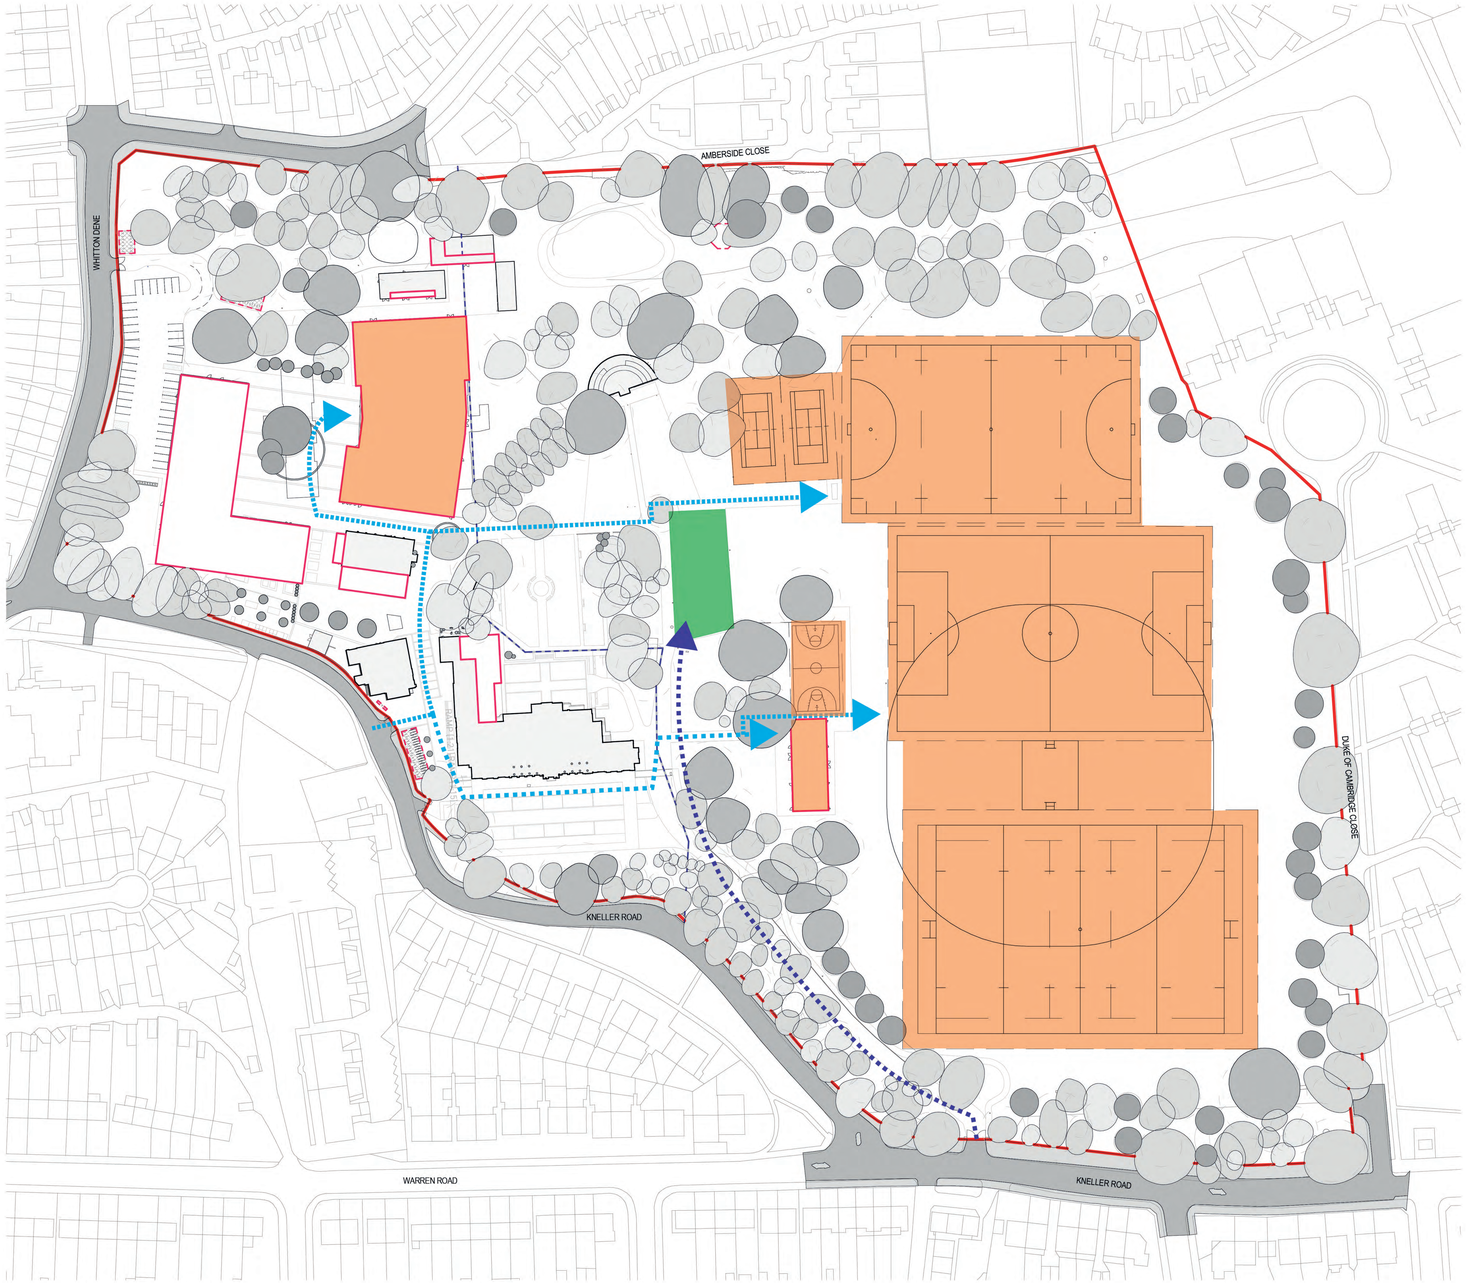


Key

- Community use Parking
- Facilities available for community use
- Community access routes
- Vehicle access route

**PLANNING**

0 — 50 m

| REVISION | DATE | DESCRIPTION | ARCHITECT | PARTNER |
|---|---|---|---|---|
| S2 P 1 | 19.09.22 | PLANNING SUBMISSION | | ADP |

CHECK ALL DIMENSIONS AND VERIFY ON SITE. REPORT ANY ERRORS OR OMISSIONS

The Fire Station
150 Waterloo Road
London
SE1 8SB
T +44 (0) 20 7089 1720
E london@adp-architecture.com
www.adp-architecture.com

JOB TITLE:
**KNELLER HALL SCHOOL**

DRAWING TITLE:
**COMMUNITY USE STRATEGY**

| SCALE: | DRAWING SHEET SIZE: |
|---|---|
| 1 : 1000 | A1 |

| JOB CODE: | DRAWING NUMBER: | REVISION: |
|---|---|---|
| 001506 | ADP-00-00-DR- A-1603 | S2 P 1 |