READ IN CONJUNCTION WITH
ADP-01-XX-SC-A-1050-S2-P1 - ROOM BY ROOM ALTERATIONS SCHEDULE

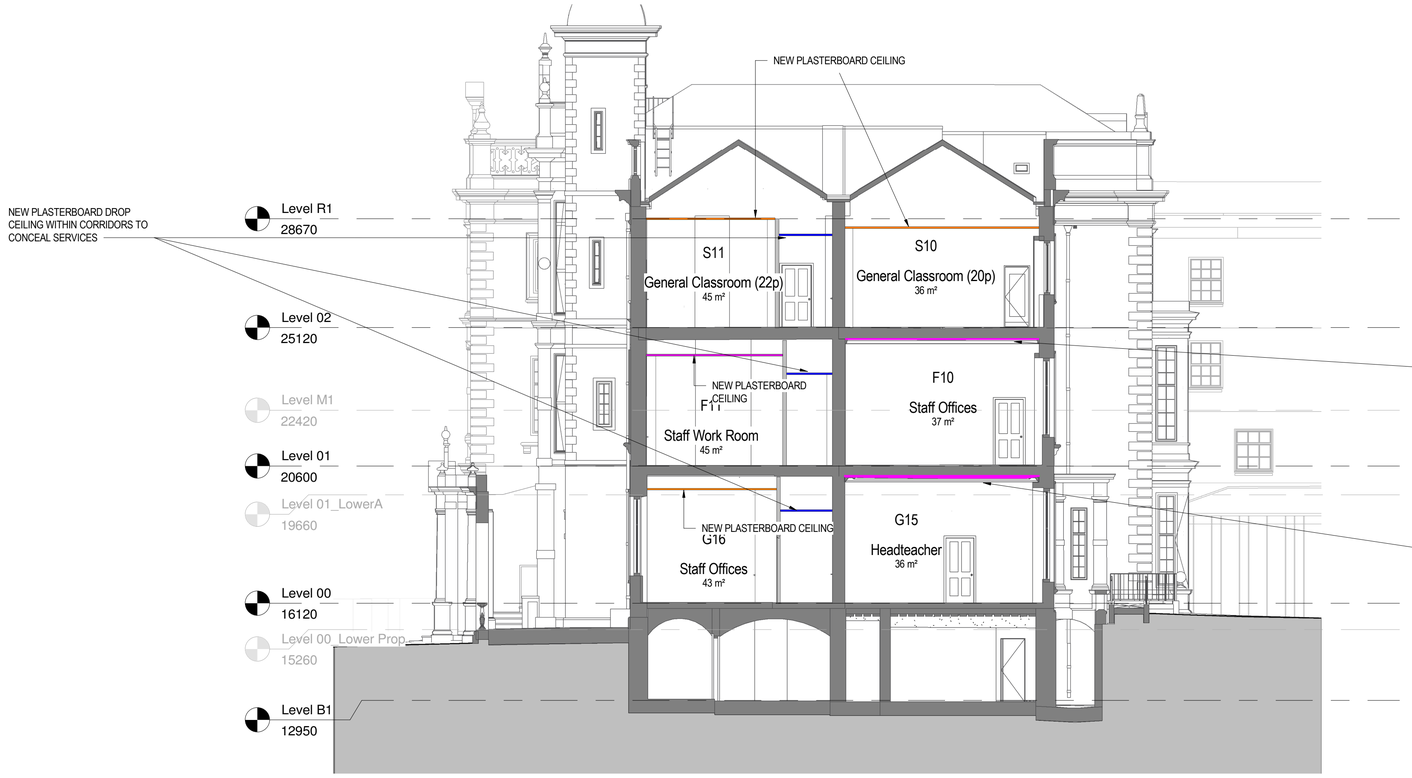

1 **SECTION EE**
1 : 100

2 **SECTION FF**
1 : 100

EXISTING PLASTERBOARD CEILING TO BE RETAINED AND REFURBISHED

NEW PLASTERBOARD CEILING TO REPLACE EXISTING GRID CEILING. (IN SAME POSITION)

NEW SUSPENDED CEILING WITH VOID FOR SERVICES

WALL TYPES

EXISTING

PROPOSED

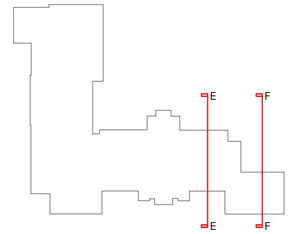

PLANNING

0 5 m

REVISION	DATE	DESCRIPTION	ARCHITECT	PARTNER
S2 P 1	21.08.22	Planning Submission	NM	ADP

CHECK ALL DIMENSIONS AND VERIFY ON SITE. REPORT ANY ERRORS OR OMISSIONS

The Fire Station
150 Waterloo Road
London
SE1 8SB
T +44 (0) 20 7089 1720
E london@adp-architecture.com
www.adp-architecture.com

JOB TITLE:
KNELLER HALL

DRAWING TITLE:
SHORT SECTIONS PROPOSED

SCALE:	DRAWING SHEET SIZE:
1 : 100	A1

JOB CODE:	DRAWING NUMBER:	REVISION:
001506	ADP-01-XX-DR- A-1352	S2 P 1