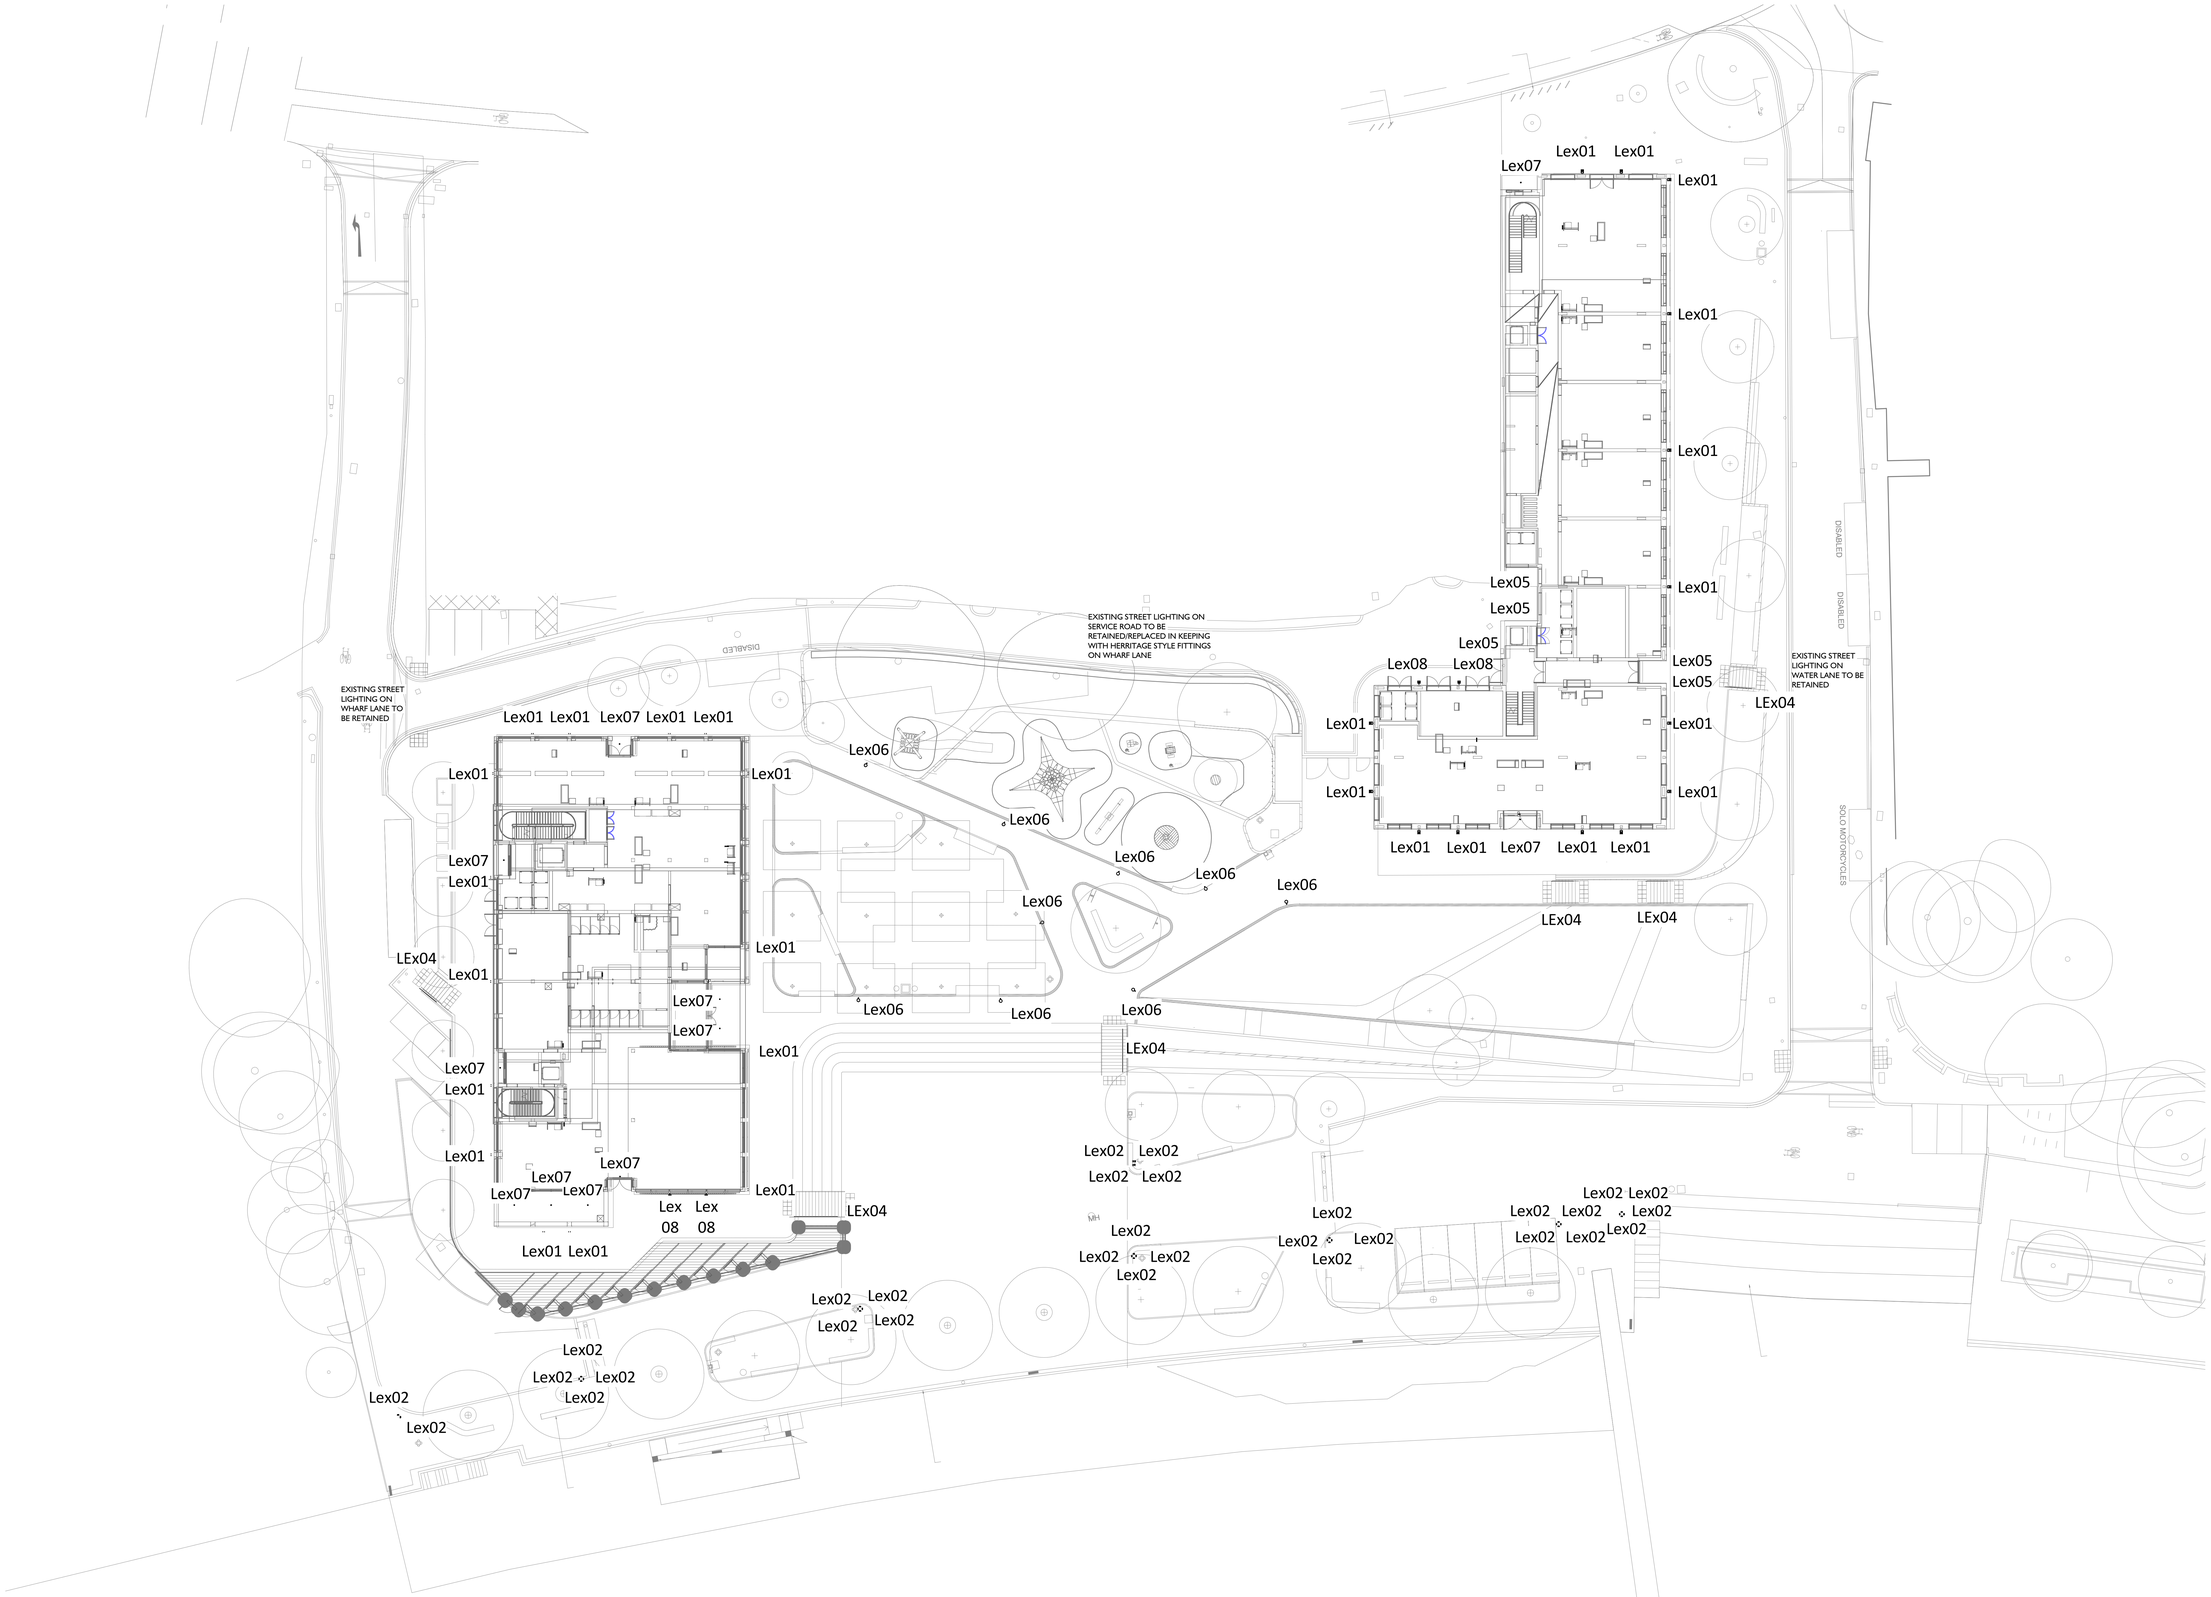

V41-400-1 | EXTERNAL LIGHTING LAYOUT

1 : 200

NOTES.

1. DO NOT SCALE FROM THIS DRAWING.

2. ALL SETTING OUT IS TO BE AGREED AND CONFIRMED BY THE ARCHITECT.

3. READ IN CONJUNCTION WITH ALL LAYOUTS, DRAWINGS, DETAILS AND SPECIFICATIONS.

4. NOTE THAT THIS DRAWING REPRESENTS A VIEW INTO A 3D MODEL. NOT ALL COMPONENETS ARE VISIBLE IN ALL VIEWS AND ONE COMPONENT MY BE CONCEALED BELOW ANOTHER COMPONENT. REFER TO ALL ACCOMPANYING DRAWINGS.

5. THE CONTRACTOR IS TO ALLOW FOR ALL FINAL CONNECTIONS TO ALL ITEMS. THE INFORMATION GLEANED FROM THE DRAWING OR THE ASSOCIATED REVIT MODEL INDICATES DESIGN INTENT AND THE CONTRACTOR SHOULD ALLOW FOR ALL COMPONENTS REQUIRED TO PROVIDE A COMPLETE INSTALLATION.

6. THIS DRAWING AND THE REVIT MODEL ASSOCIATED WITH IT REPRESENT A "WORK IN PROGRESS" VIEW OF COORDINATED BUILDING SERVICES WITHIN THE BUILDING. THE CONTRACTOR RETAINS RESPONSIBILITY FOR COORDINATING SERVICES.

Rev No	Rev Date	Rev Description
T2	29/07/22	TENDER
T1	04/05/22	TENDER

STATUS

D2 - FOR TENDER

PROJECT

Twickenham Riverside - Site Wide MEP Distribution

ARCHITECT

Hopkins Architects Limited

DRAWING

EXTERNAL LIGHTING LAYOUT

SKELLY & COUCH

T 020 7424 7770 / F 020 7424 7771 / W skellyandcouch.com
A 9 - 9 Union Wharf, 23 Wenlock Road, London, N1 7SB

SCALE @ A1	DATE	DWN BY	CHKD BY
1:200	JUN 21	LB	NA

PROJ	ORIG	ZONE	LEVEL	TYPE	ROLE	CLASS NO	REV
TRS	SAC	ZZ	ZZ	RL	E	V41-400	T2

Copyright 2020 Skelly & Couch Ltd

V41-400 - External Lighting Layout