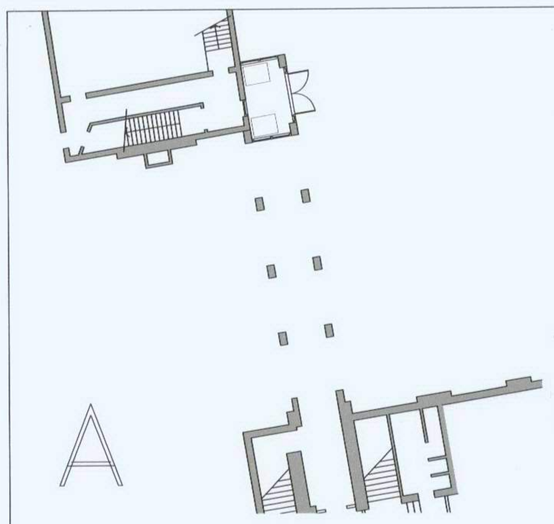

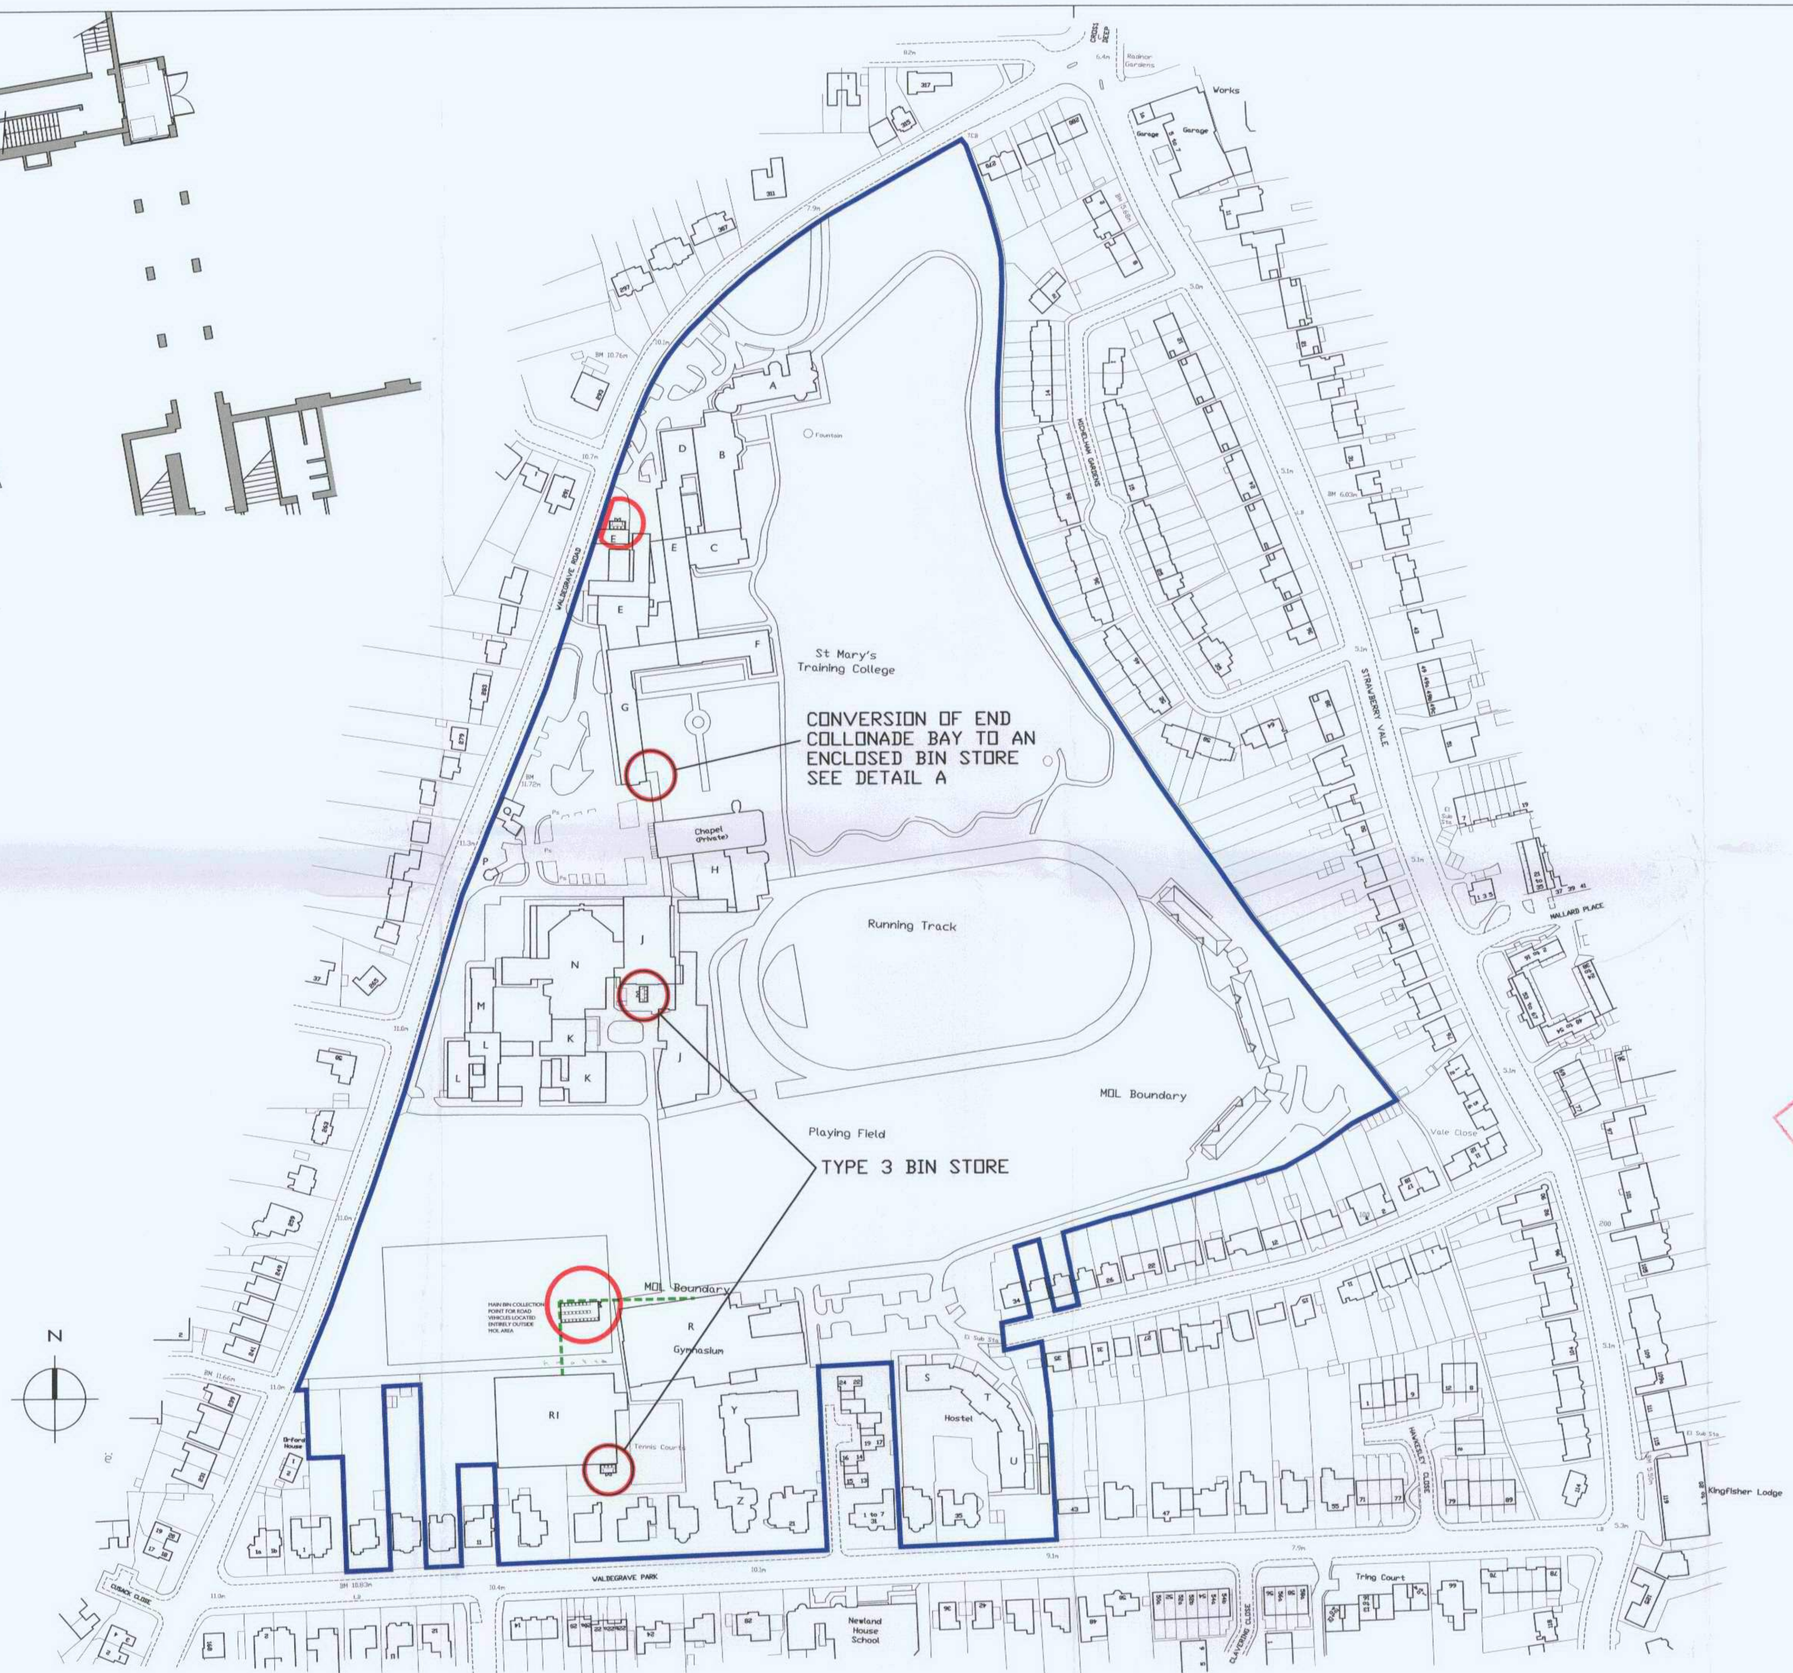

Project No	Drawing No	Revision
03723	P(0)01	A

© ASH DESIGN CONSULTANTS LTD
Registered office: 165 Queen Victoria Street, London, EC4V 4DD.
Company registered in England and Wales No. 4128850
No part of this drawing may be reproduced without written consent.
All contractors must visit site and be responsible for taking and checking all dimensions relating to this work.
Do not scale from this drawing.
ISO 9001 REGISTERED FIRM

Rev	Date	By	Amendment
A	25/03/04	va	Updated following comment from planning officer

04/0300/FUL

APPROVED

LEGEND

- APPLICATION SITE BOUNDARY
- OWNERSHIP BOUNDARY
- M.O.L BOUNDARY

OFFICE COPY
DO NOT REMOVE FROM FILE

TRIBAL property services
A member of Tribal Group PLC

ASH DESIGN
CHARTERED ARCHITECTS

LONDON
RIVERSIDE OFFICES, BLOCK A, LITTLEBROOK BUSINESS PARK, DARTFORD, KENT DA1 5PZ
Tel: 01322 627800
Fax: 01322 290155
E-mail: addl@TribalPS.co.uk
Website: www.TribalPS.co.uk

BRISTOL
1 PORTLAND SQUARE, BRISTOL BS2 8RR
Tel: 0117 311 5420
Fax: 0117 311 5422

LEEDS
SUITE 1, GRIMSTON GRANGE OFFICES, SHERBURN ROAD, TADCASTER, LS24 9BX
Tel: 01937 833975
Fax: 01937 833512

Client
St MARY'S COLLEGE
TWICKENHAM

Project
MAIN BIN STORE
RE-LOCATION

Drawing
SITE PLAN SHOWING DISTRIBUTED
BIN STORE LOCATIONS

Date	Scale	Drawn by	Checked by
24/01/04	1/1250	JB	

Project No	Drawing No	Revision
03723	P(0)01	A