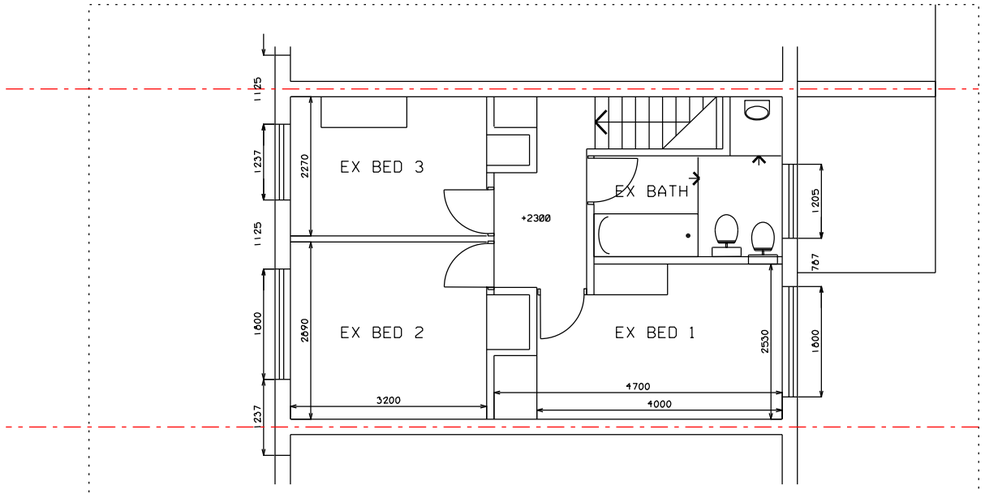

DRAFT EXISTING 1ST FLOOR

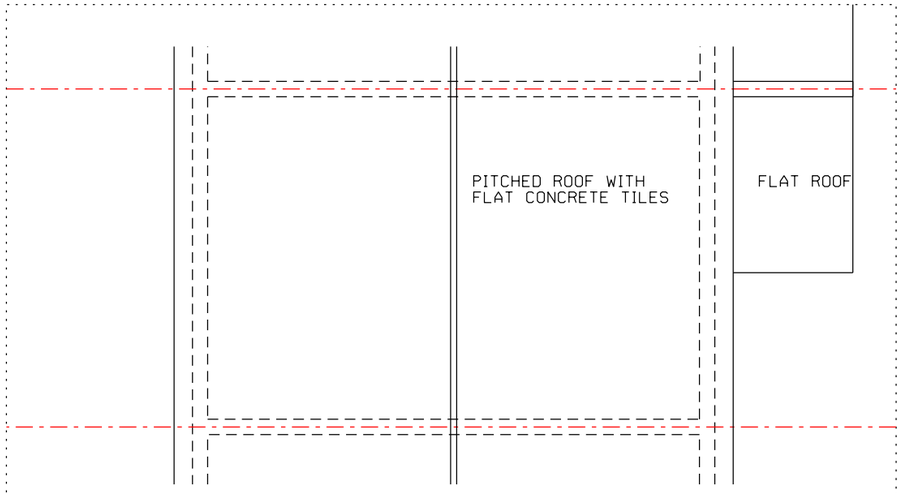

DRAFT EXISTING ROOF PLAN

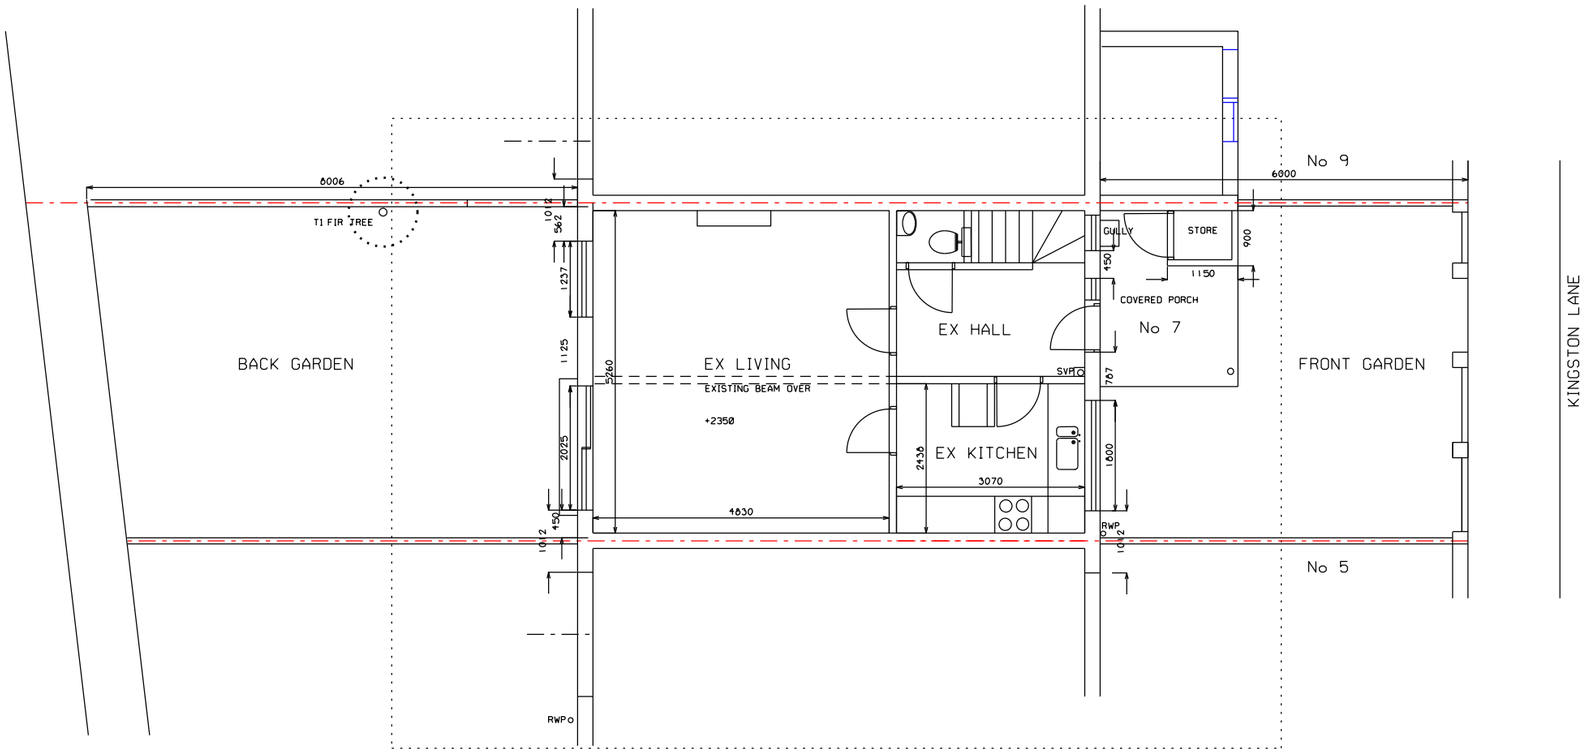

DRAFT EXISTING GROUND FLOOR

0 1 2 3 4 5 10m

NOTES

DO NOT SCALE THIS DRAWING.
CONTRACTOR TO CHECK ALL
SITE DIMENSIONS AND REPORT
ANY ANOMALIES

REV	DATE	DESCRIPTION	DRWN

PROJECT

7 KINGSTON LANE
TEDDINGTON
TW11 9HL

DRAWING TITLE

EXISTING FLOOR PLANS

STATUS

FOR PLANNING

DWG NO REV

BH/PL/011

SCALE	DATE	DRWN	CHEKD
1:100@A3	JULY 22	IBB	

BROOKE BARNETT ARCHITECTS
230 HANWORTH ROAD, HAMPTON
MIDDLESEX TW12 3EP
T : 07977 264 413
E : IBROOKEBARNETT@GMAIL.COM