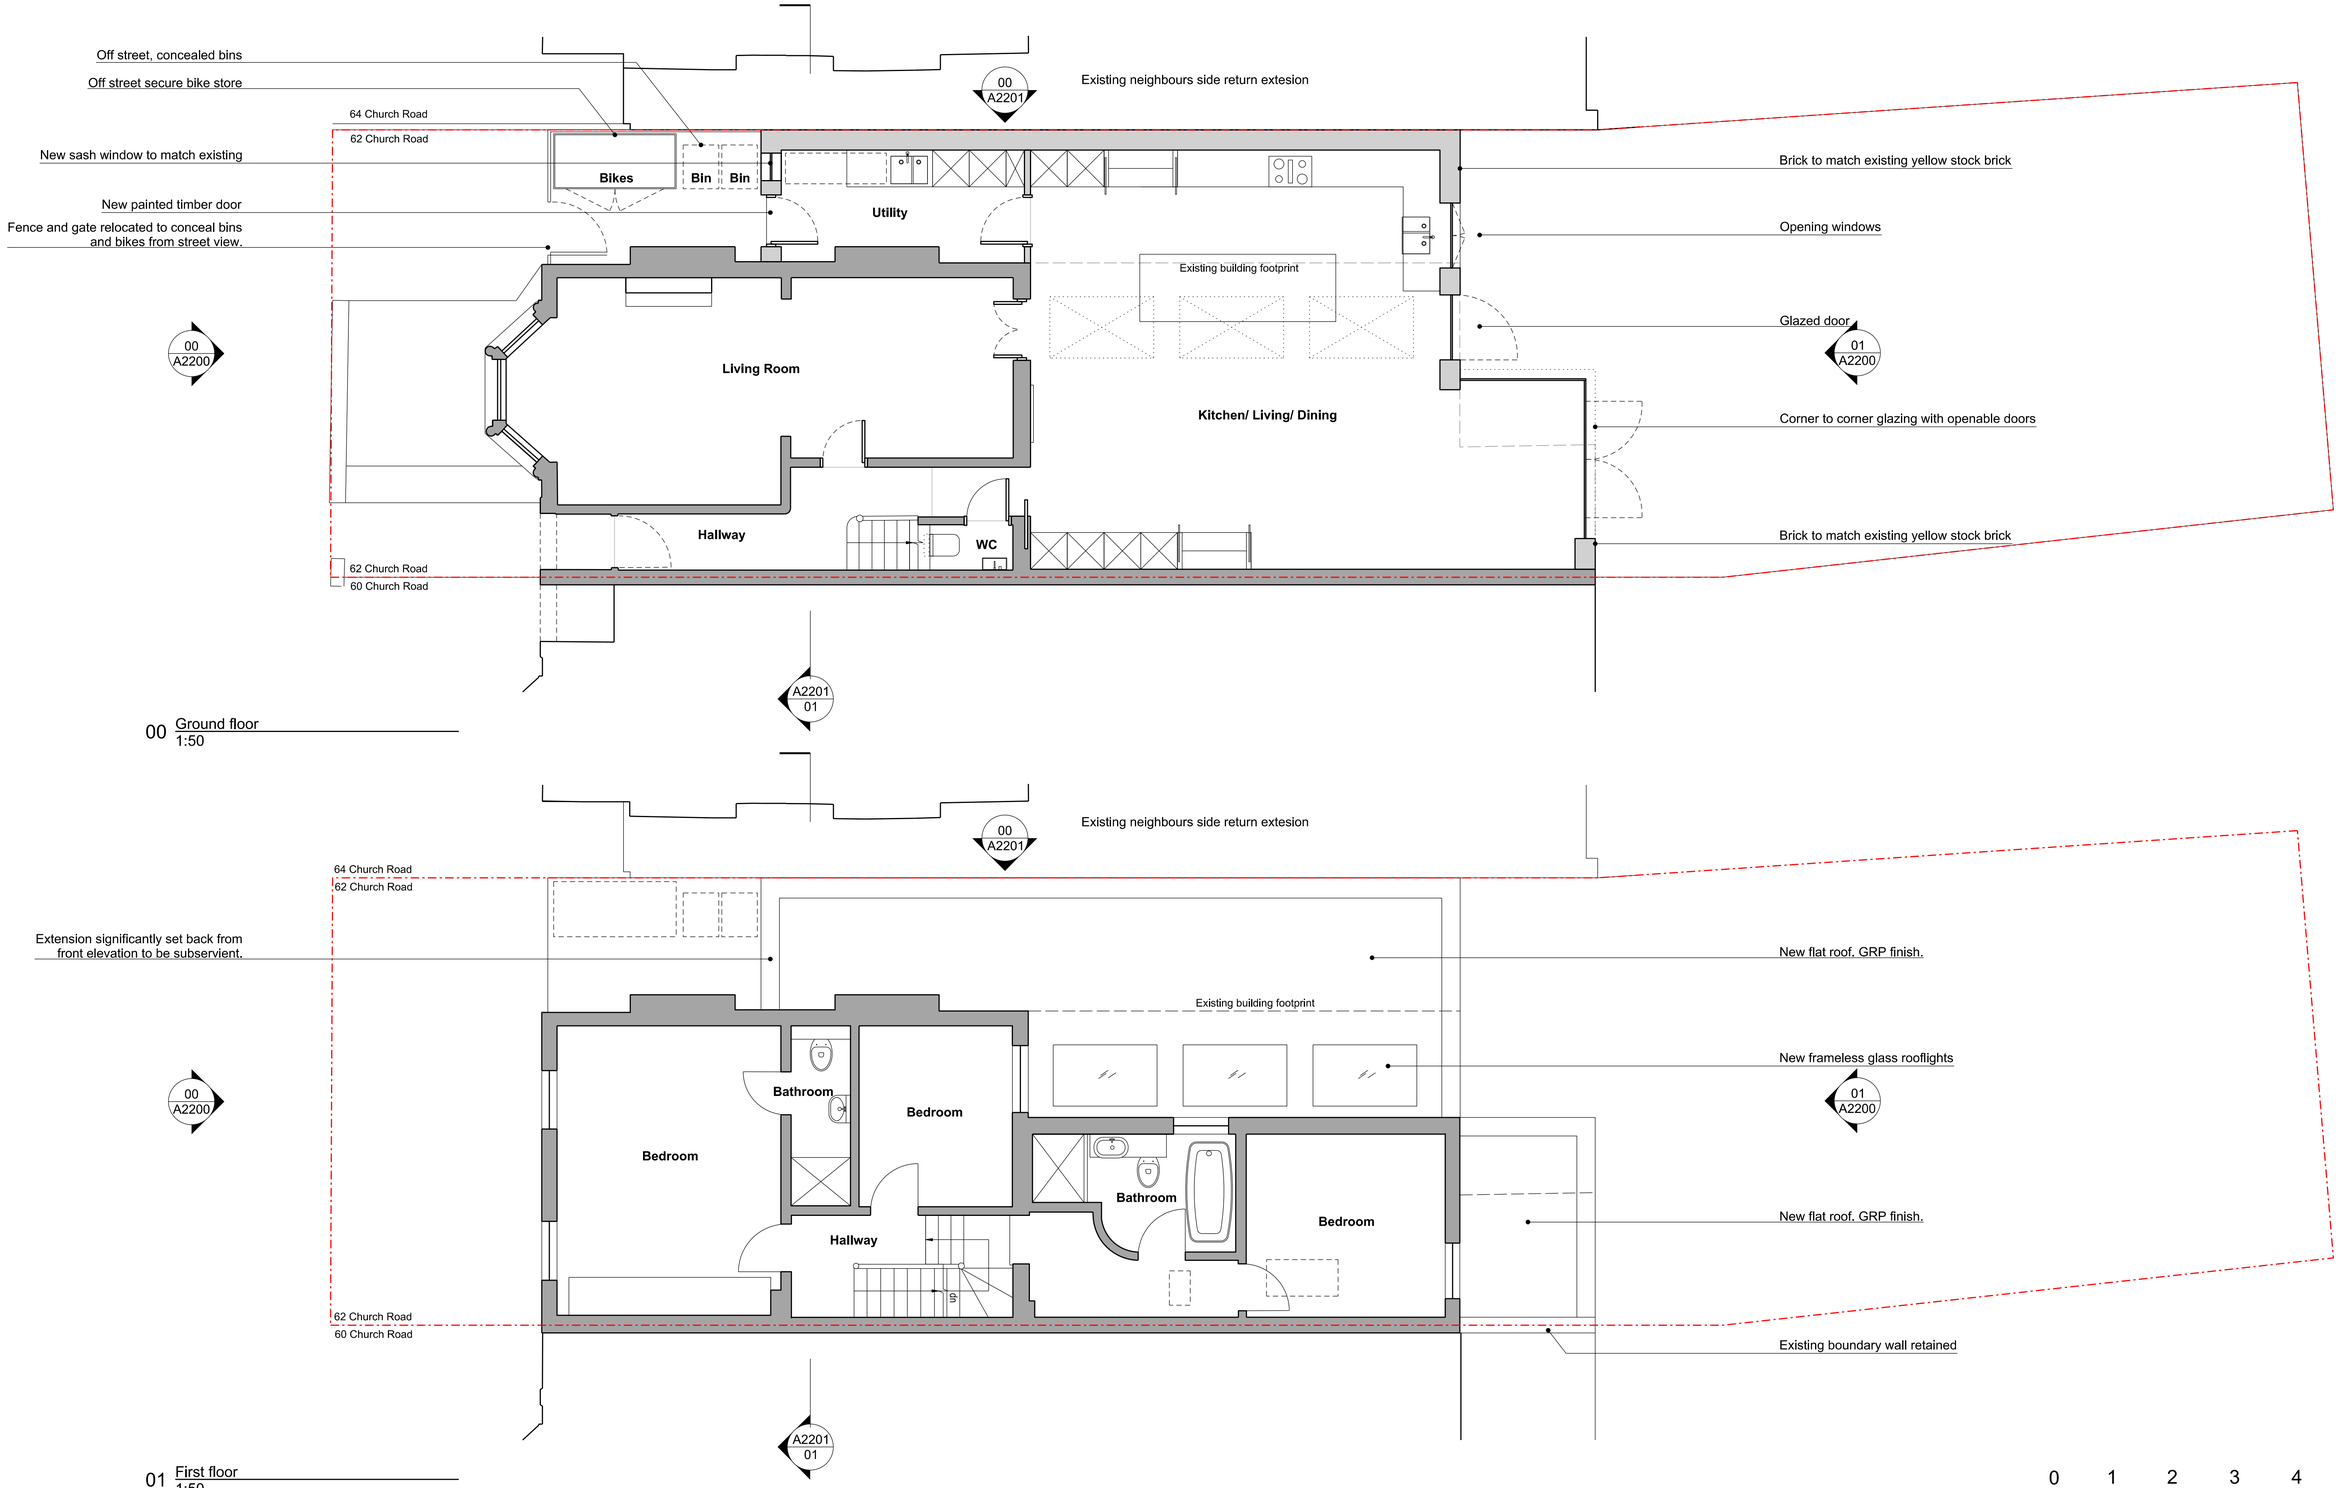

Disclaimer

Studio Elephant Architects takes no responsibility for any dimensions that are obtained by scaling this drawing. If no dimension is given, it is deemed to be the responsibility of the contractor to ascertain the dimension from site measurement before any fabrication takes place.

All copyright for information included on this drawing remains with Studio Elephant Architects.

STUDIO ELEPHANT ARCHITECTS

studioelephant.co

REV	Date	Reason For Issue	Chk	REV	Date	Reason For Issue	Chk
P1	23/01/2023	For Planning	GG				

For Planning

DRAWING STATUS

Orientation

Keyplan

Client

Mrs A Hainsworth & Mr A O'Donnell

62 Church Road,
Teddington
London
TW11 8EY

Project

62 Church Road

Drawing Title

Proposed Plans

Date	Scale at A1	Rev No.	Drawing No.
23.01.23	1:50	P1	P2000