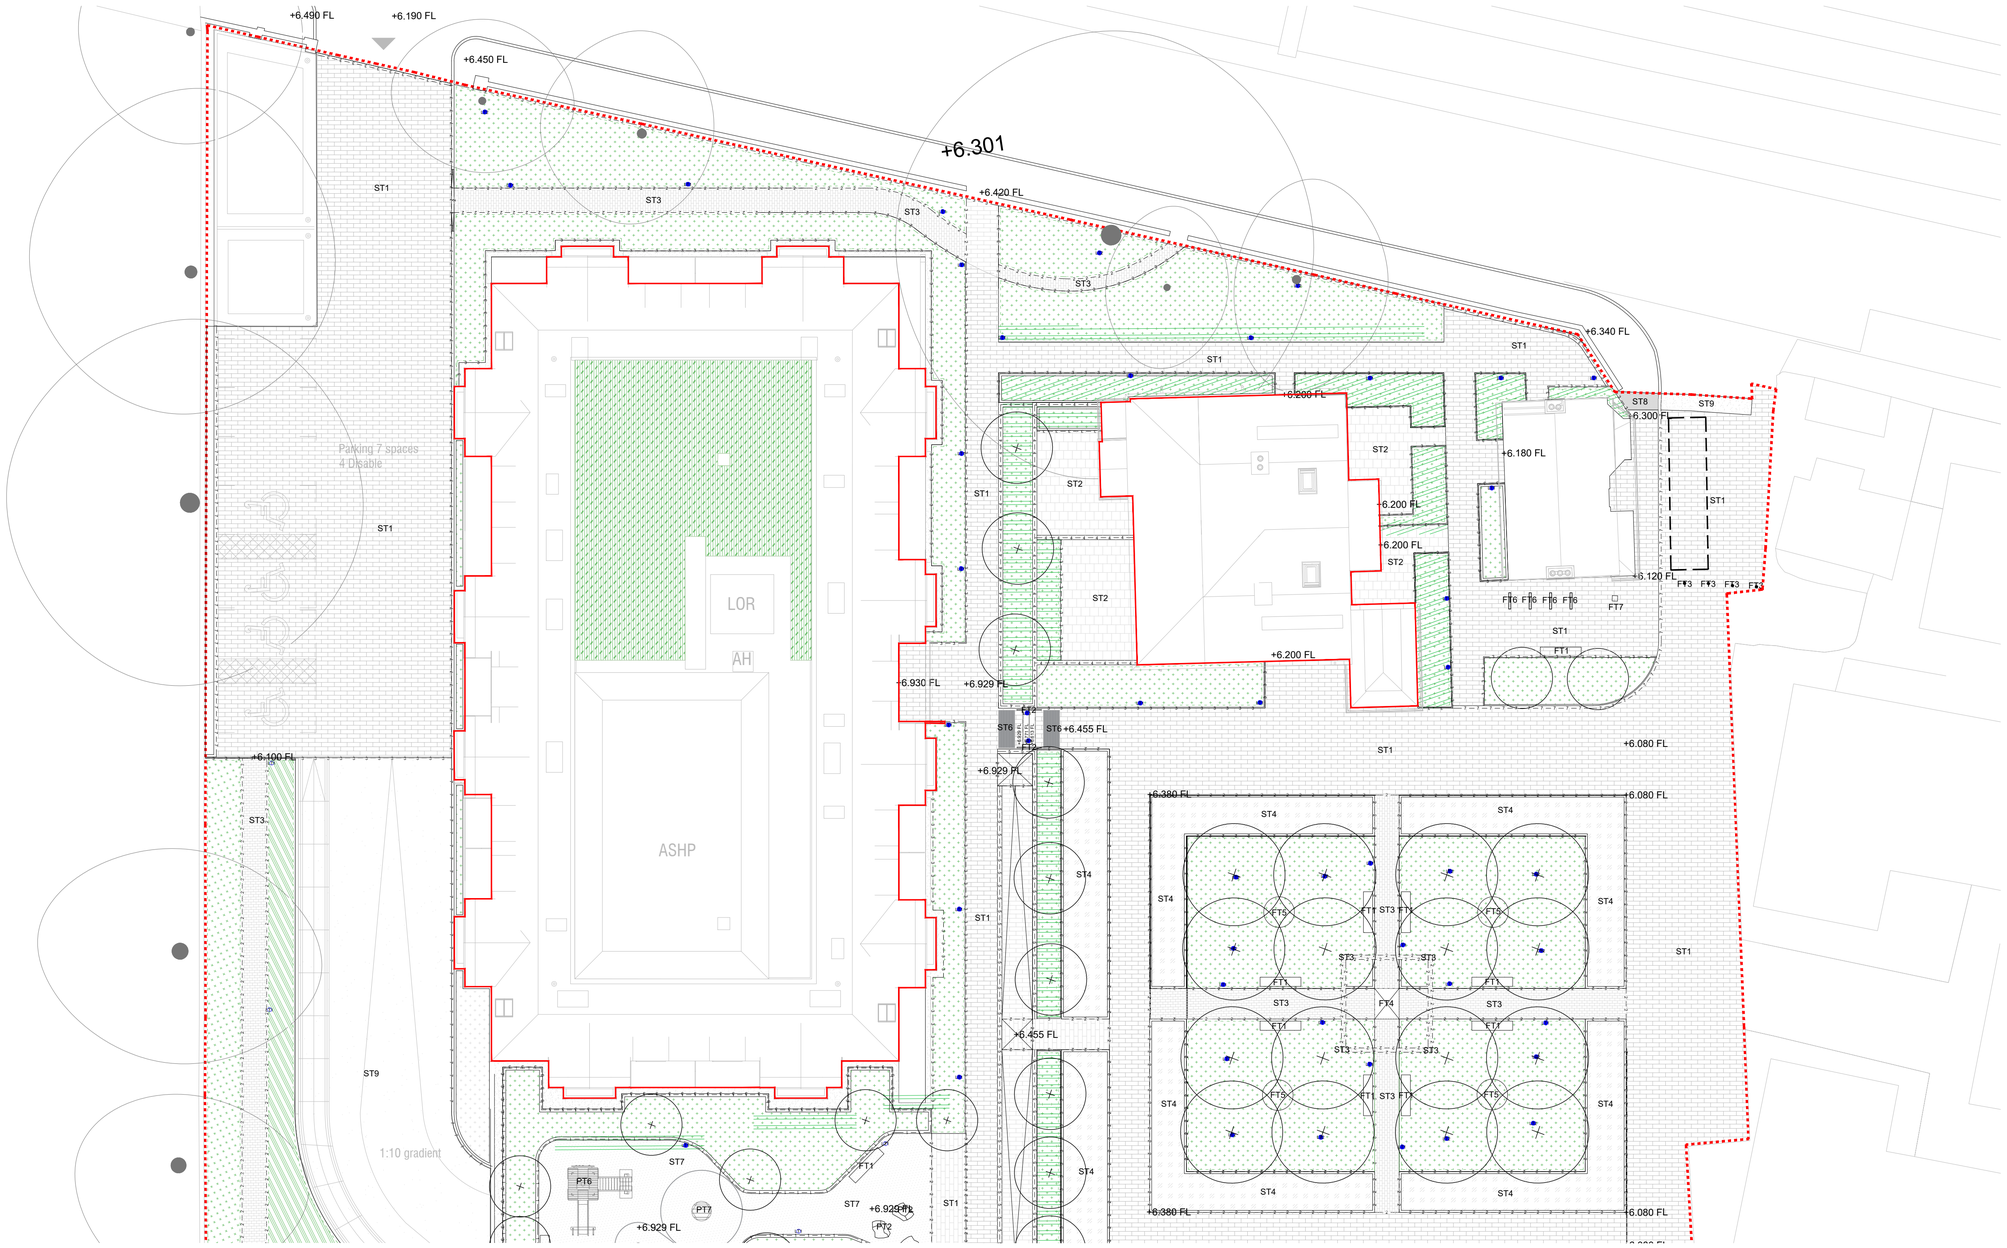

SURFACE TYPES

- ST1 - SURFACE TYPE 01 — Supplier : Marshalls; Product: Tegula - Priora; Colour/ finish: Burnt Ochre with Charcoal 5% mix; Size: 240/160/120 - 160mm
- ST2 - SURFACE TYPE 02 — Supplier : YorkStone; Product: Scoutmoor Paving; Colour/ finish: Scoutmoor; Size: 600x600x50mm
- ST3 - SURFACE TYPE 03 — Supplier: Reclaimed from site; Product: Reclaimed Site red Brick; Colour/ finish: Red stock brick
- ST4 - SURFACE TYPE 04 — Supplier : Brick Retaining Wall; Product: To match Architects Facade; Colour/ finish: As supplied; Size:As supplied
- ST5 - SURFACE TYPE 05 — Supplier : Aggregates Direct; Product: Self binding Gravel; Colour/ finish: As supplied; Size: N/A
- ST6 - SURFACE TYPE 06 — Supplier: Marshalls; Product: York Stone Corduroy Tactile; Colour/ finish: Scoutmoor; Size: As Shown
- ST7 - SURFACE TYPE 07 — Supplier : Eco rubber chippings; Product: Rubber play chippings; Colour/ finish: Green; Size: As Supplied
- ST8 - SURFACE TYPE 08 — 278 pavement finish to be made good and extended; Size: As Supplied
- ST9 - SURFACE TYPE 09 — Product: Asphalt; Colour/finish: Natural

EDGING TYPES

- ET1 - EDGING TYPE 01 — Supplier : Kinley; Product : Planterline; Colour/ finish: TBC; Size: As shown
- ET2 - EDGING TYPE 02 — Supplier : KINLEY; Product: Flush BISON; Colour/ finish: ALU; Size: 150MM
- ET3 - EDGING TYPE 03 — Supplier : Marshalls; Product: Pin Kerb; Colour/ finish: Concrete; Size: 50x250x915mm
- ET4 - EDGING TYPE 04 — Supplier : Brick Retaining Wall; Product: To match Architects Facade; Colour/ finish: To Match; Size:NA
- ET5 - EDGING TYPE 05 — Supplier : Brick Wall with Railing; Product: To match Architects Facade; Colour/ finish: To Match; Size:NA
- ET6 - EDGING TYPE 06 — Supplier : Feature Retaining Walls; Product: Site Reclaimed Brick; Colour/finish:RedReclaimed Brick; Size:NA
- ET7 - EDGING TYPE 07 — Supplier : Marshalls; Product: Yorkstone Kerb; Colour/finish:Scoutmoor; Size:125x250x915mm
- ET8 - EDGING TYPE 08 — Supplier : UK Sleeper Suppliers; Product:OakSleepers; Colour/finish:Assupplied; Size:AsShown

FURNITURE TYPES

- FT1 - FURNITURE TYPE 1 — Supplier: Bramhall1840; Product: Oak Bench; Colour/ finish: As supplied; Size: 450x500x2000mm
- FT2- FURNITURE TYPE 2 — Supplier: DW Windsor; Product: Garda; Colour/ finish: RAL 7016; Size: As Drawn
- FT3 FURNITURE TYPE 3 — Supplier: Marshalls; Product: RT R14 Heavy Duty Telescopic Bollard; Colour/ finish: RAL 7016; Size: As supplied
- FT4 FURNITURE TYPE 4 — Supplier: TBC; Product: Bronze Ground plate; Colour/ finish: Bronze; Size: As Shown
- FT5 FURNITURE TYPE 5 — Supplier: Primrose; Product: Corten Water bowl; Colour/ finish: Corten; Size: 1000mm
- FT6 FURNITURE TYPE 6 — Supplier: mmcite; Product: Bike Bloco; Colour/ finish: RAL 7016; Size: As Supplied
- FT6 FURNITURE TYPE 7 — Supplier: Broxap; Product: Lifesihalt Litter Bin; Colour/ finish: RAL 7016; Size: As Supplied
- FT6 FURNITURE TYPE 6 — Supplier: Broxap; Product:Land Picnic Bench; Colour/ finish: Natural wood; Size: As Supplied

PLAY TYPES

- PT1 - PLAY ELEMENT TYPE 1 — Supplier: Water willow; Product: Willow Tunnel; Colour/ finish: As supplied; Size: As supplied
- PT2 - PLAY ELEMENT TYPE 2 — Supplier: CED; Product:Caledonian boulders; Colour/ finish: As supplied; Size: VAR
- PT3 - PLAY ELEMENT TYPE 3 — Supplier: Copper beach play; Product: Play log; Colour/ finish: As supplied; Size: As shown
- PT4 - PLAY ELEMENT TYPE 4 — Supplier: Copper Beach play; Product: log piles; Colour/ finish: As supplied; Size: As Shown
- PT5 - PLAY ELEMENT TYPE 5 — Supplier: Copper beech play; Product: Timber stepping logs; Colour/ finish: As supplied; Size: As shown
- PT6 - PLAY ELEMENT TYPE 6 — Supplier: Richter Spielgerate; Product: Combination Hut; Colour/ finish: As supplied; Size: As shown
- PT7 - PLAY ELEMENT TYPE 7 — Supplier: Richter Spielgerate; Product: Wobble Dish; Colour/ finish: As supplied; Size: As shown
- PT8 - PLAY ELEMENT TYPE 8 — Supplier: Richter spielgerate; Product: Small see saw; Colour/ finish: As supplied; Size: As supplied
- PT9 - PLAY ELEMENT TYPE 9 — Supplier: TBD; Product: Small climbing wall; Colour/ finish: As supplied; Size: As supplied

SOFT LANDSCAPE

- PROPOSED AMENITY PLANTING AREAS
- PROPOSED WILDFLOWER PLANTING AREAS
- LAWN AREAS
- PROPOSED HEDGING
- PROPOSED TREES
- PROPOSED GREEN ROOF
- EXISTING PLANTING TO BE RETAINED WITH INTERPLANTING

LIGHTING TYPES

- LT1 - LIGHT FIXTURE TYPE 1 — Supplier: Bega Bollard / One eighty light; Product: 84218K3; Colour/ finish: Graphite; Size: As supplied
- LT2 - LIGHT FIXTURE TYPE 2 — Supplier: Hunza; Product: Tree Down Lite; Colour/ finish: Graphite with rubber strap; Size: As supplied
- LT3 - LIGHT FIXTURE TYPE 3 — Supplier: DW WINDSOR; Product: GARDA; Colour/ finish: RAL 7016; Size: As supplied

PLAN ANNOTATION

- PROPOSED LEVELS (28.036 TL)
- BOUNDARY LINE
- BUILDING LINE
- INDICATIVE ON-SITE LOADING OPPORTUNITY

0 — 10m

No dimensions are to be scaled from this drawing.
All dimensions are to be checked on site.
Area measurements for indicative purposes only.

This drawing is the property of Exterior Architecture Ltd.
No part of the drawing may be reproduced in any manner without permission from Exterior Architecture Ltd.

Client
LS ESTATES

Rev	Description	Date
----	----	----
----	----	----
----	----	----
----	----	----
----	----	----
----	----	----
P3	FOR PLANNING	11.10.2022
P2	FOR PLANNING	11.02.2022
P1	FOR PLANNING	15.11.2021
P0	FOR PLANNING	29.07.2021

EXTERIOR ARCHITECTURE
LONDON
Unit 17.1, The Leather Market, 11-13 Weston Street, London, SE1 3ER
MANCHESTER
Studio 537, The Royal Exchange, St Anns Square, Manchester, M2 7DH
E-MAIL office@exteriorarchitecture.com
WEB www.exteriorarchitecture.com

Project title
BARNES HOSPITAL

Drawing title
DETAIL PLAN - SHEET 01

Issued By	London	T: 020 7978 2101	
Scale	1:150 @ A1	Drawn	PJ
Status	PLANNING	Checked	PJ
Date	29.07.2021	Approved	PJ

Drawing number
1954-EXA-00-ZZ-DR-L-1001

Revision
P3

P:\LONDON PROJECTS\2019\1954_BARNES HOSPITAL\01 CAD\02 SHEET LAYOUT\1954-EXA-00-ZZ-DR-L-1001.DWG