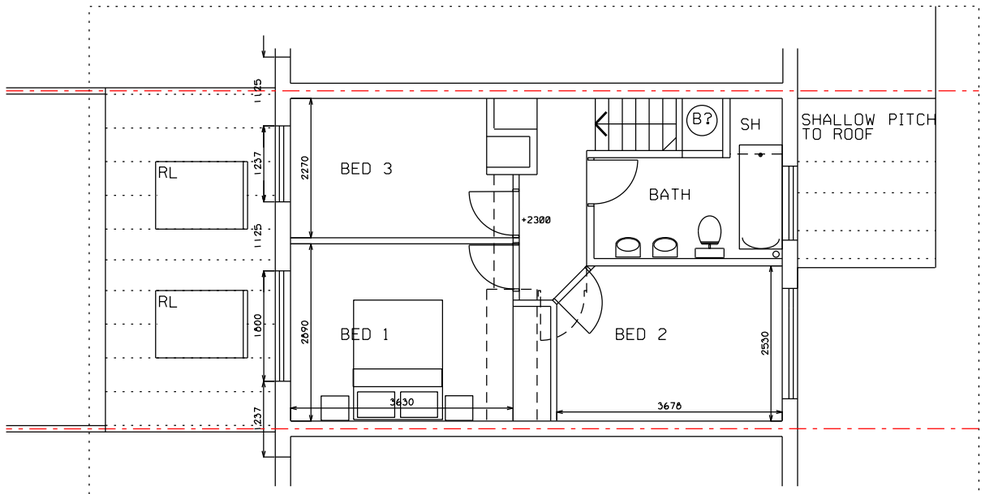

PROPOSED 1ST FLOOR

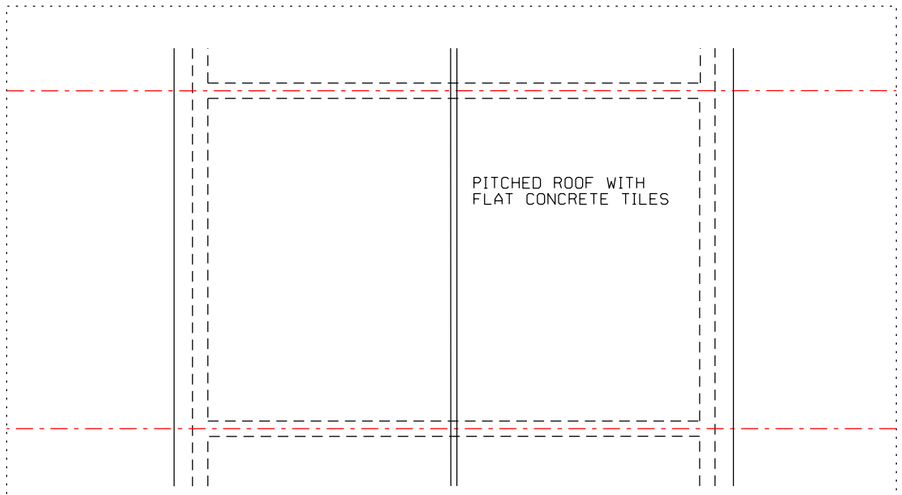

PROPOSED ROOF PLAN

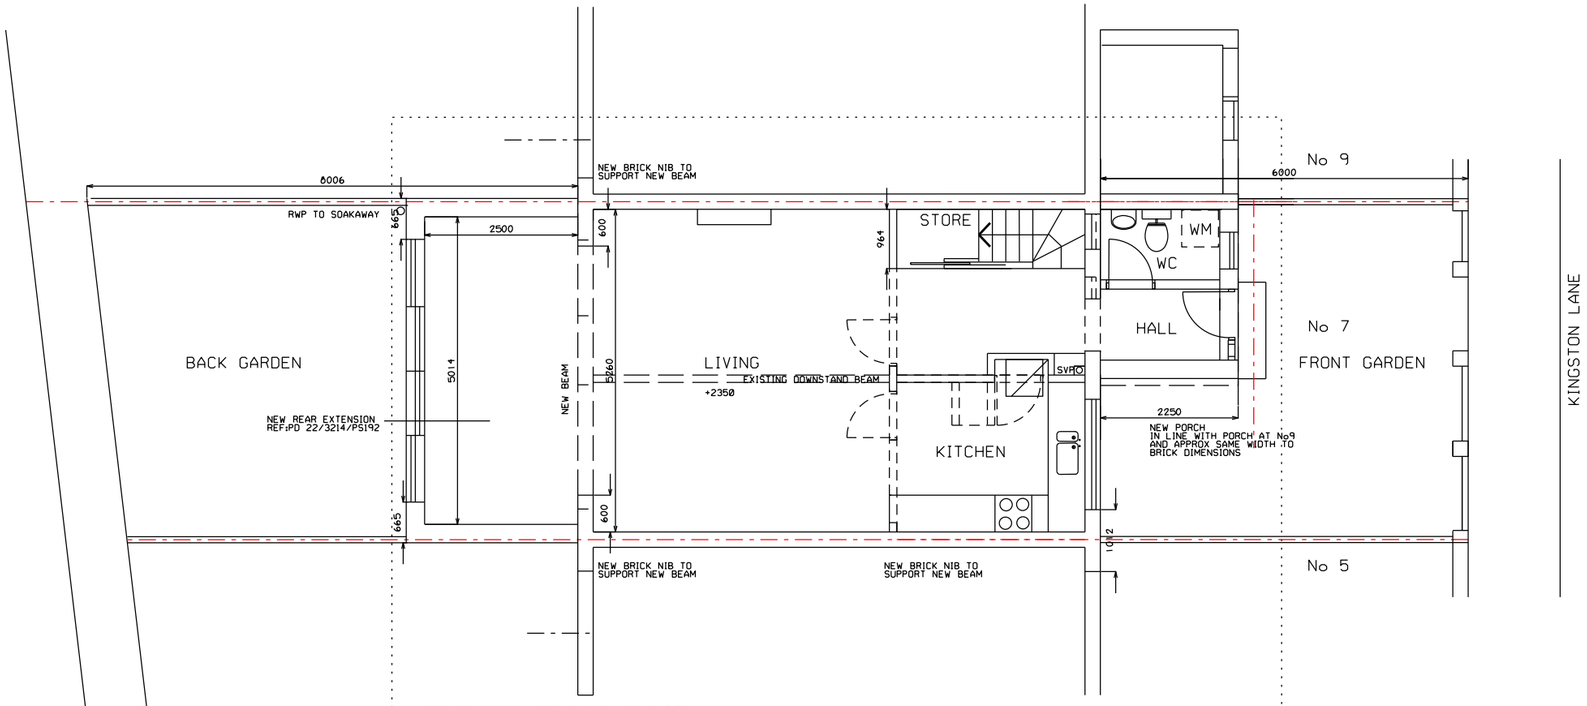

PROPOSED GROUND FLOOR

0 1 2 3 4 5 10m

NOTES

DO NOT SCALE THIS DRAWING.
CONTRACTOR TO CHECK ALL
SITE DIMENSIONS AND REPORT
ANY ANOMALIES

NB:
PERMITTED DEVELOPMENT
APPLICATION NUMBER
22/3214/PS192 FOR
REAR EXTENSION AND
ALTERATIONS TO WINDOWS
ON FRONT AND REAR FACADES

REV A 28 02 2023
CO-ORDINATION WITH PLANNING

REV	DATE	DESCRIPTION	DRWN

PROJECT

7 KINGSTON LANE
TEDDINGTON
TW11 9HL

DRAWING TITLE

PROPOSED FLOOR PLANS

STATUS

FOR PLANNING

DWG NO	REV
BH/PL/211	A

SCALE	DATE	DRWN	CHEKD
1:100@A3	DEC 22	IBB	

BROOKE BARNETT ARCHITECTS
230 HANWORTH ROAD, HAMPTON
MIDDLESEX TW12 3EP
T : 07977 264 413
E : IBROOKEBARNETT@GMAIL.COM