GROUND FLOOR PLAN & SITE PLAN

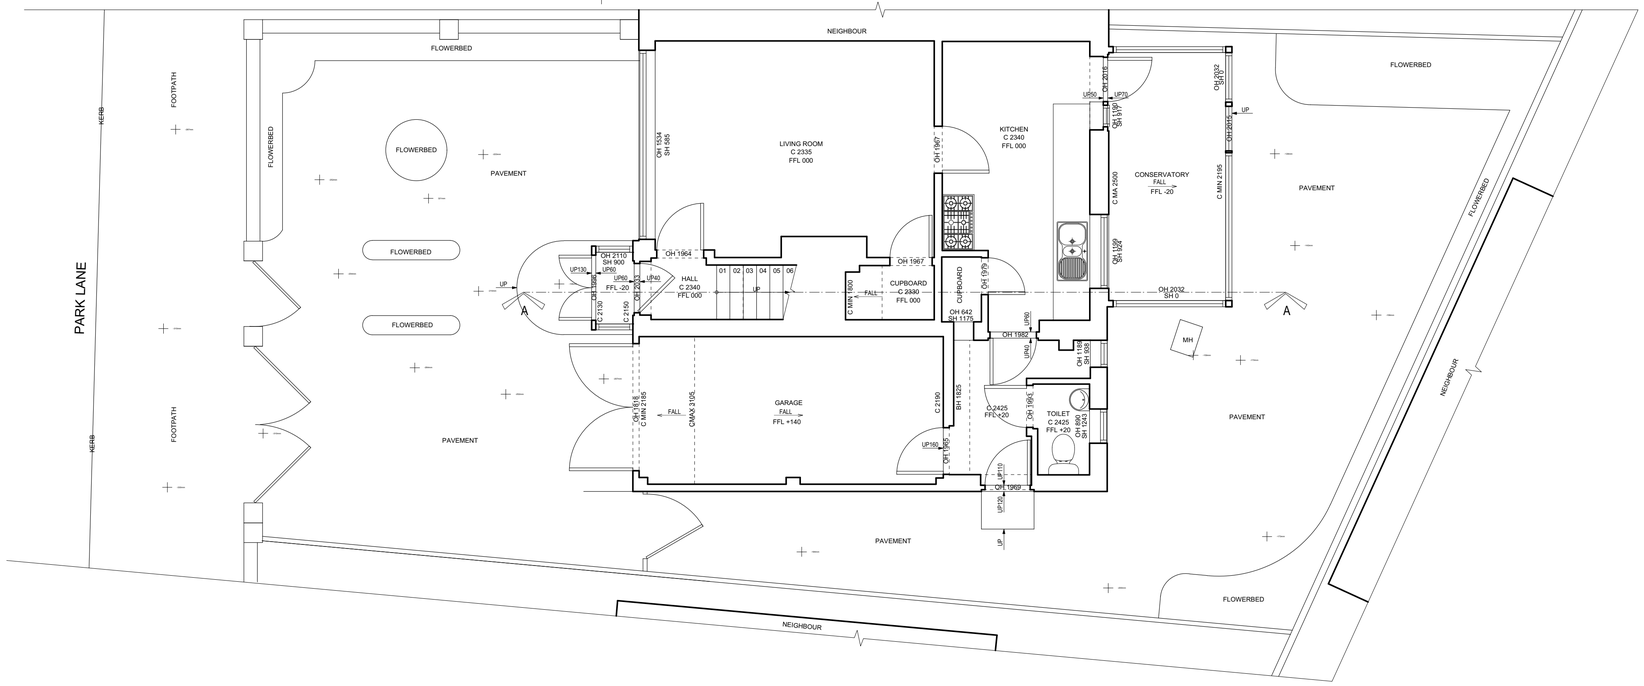

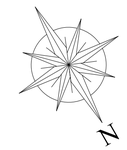

FIRST FLOOR PLAN

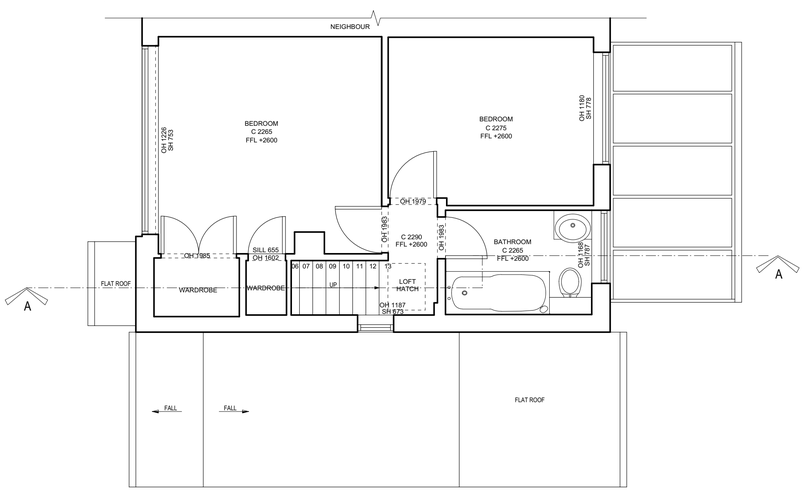

LOFT PLAN

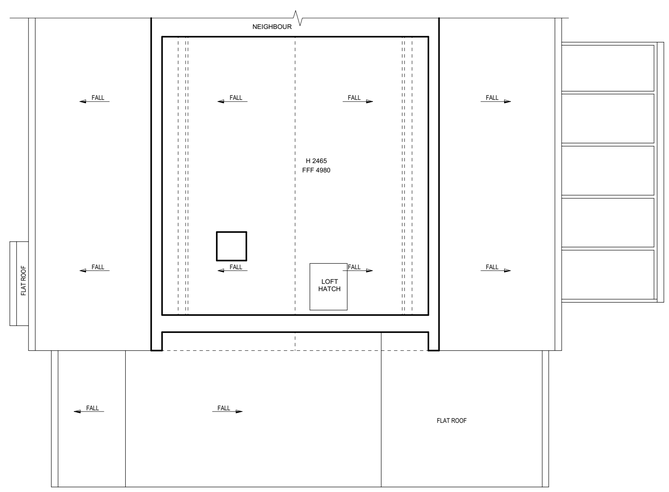

ROOF PLAN

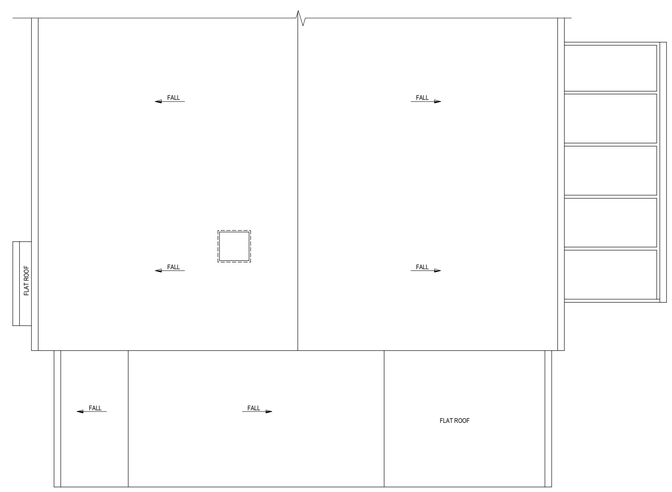

Note:
Every effort is made to identify all visible above ground features, however it should be borne in mind that there may be items obscured at the time of survey

Datum Details:
Grid Datum: Arbitrary
Level Datum: Arbitrary
All levels refer to DATUM LEVEL (FFL ±0.000)

BASE POINT

LEGEND

Sill Height	SH	Step	UP150
Opening Height	OH	Staircase / Stairwelt	UP
Ceiling Height	C	Ceiling Fall	FALL 30°
Beam Height	BH	Surface Fall	FALL 4°
Finished Floor Level	FFL	Roof Fall	FALL 25°
Rain Water Pipe	RWP	Elevation Height	2.000 m
Soil Vent Pipe	SVP		
Cover Level	CL	DATUM LEVEL	×450

Drawing name: EXISTING: FLOOR PLANS

Date:	Job no:	Drawing no:
OCTOBER 22	S095-22	D 01
Scale:	Surveyed by:	Checked by:
1:50 @ A1	RD/AC	BB

Project name:
2 Park Lane
Teddington
TW11 0JA

GeoTop
Surveys & Civil Engineering Solutions
14 Woodbury Gardens
London
SE12 0ED
Tel: 020 3624 3574
078 4654 4508
www.geotop.co.uk