rev B
drawing number NRH/50CR/102
status D

DO NOT SCALE

A3

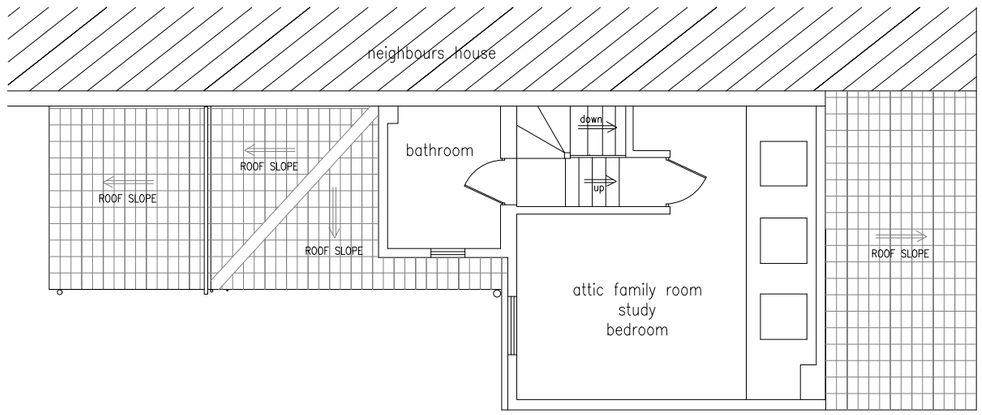

EXISTING LOFT PLAN LAYOUT

SCALE 1:100

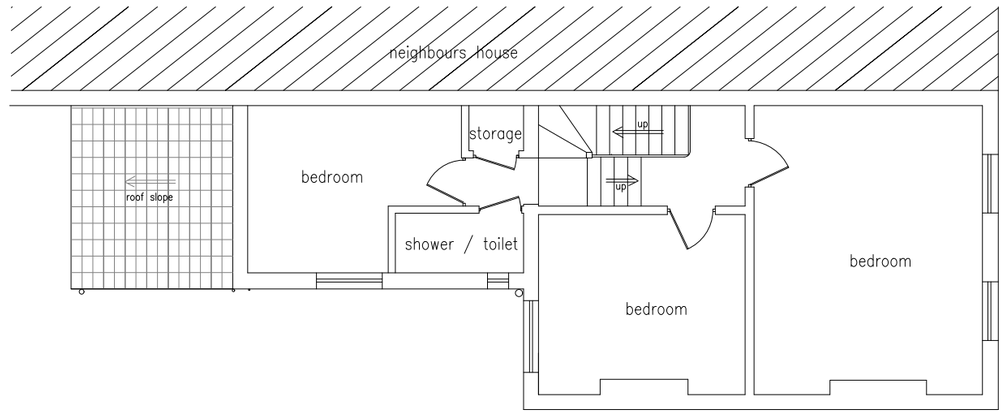

EXISTING 1st FLOOR PLAN LAYOUT

SCALE 1:100

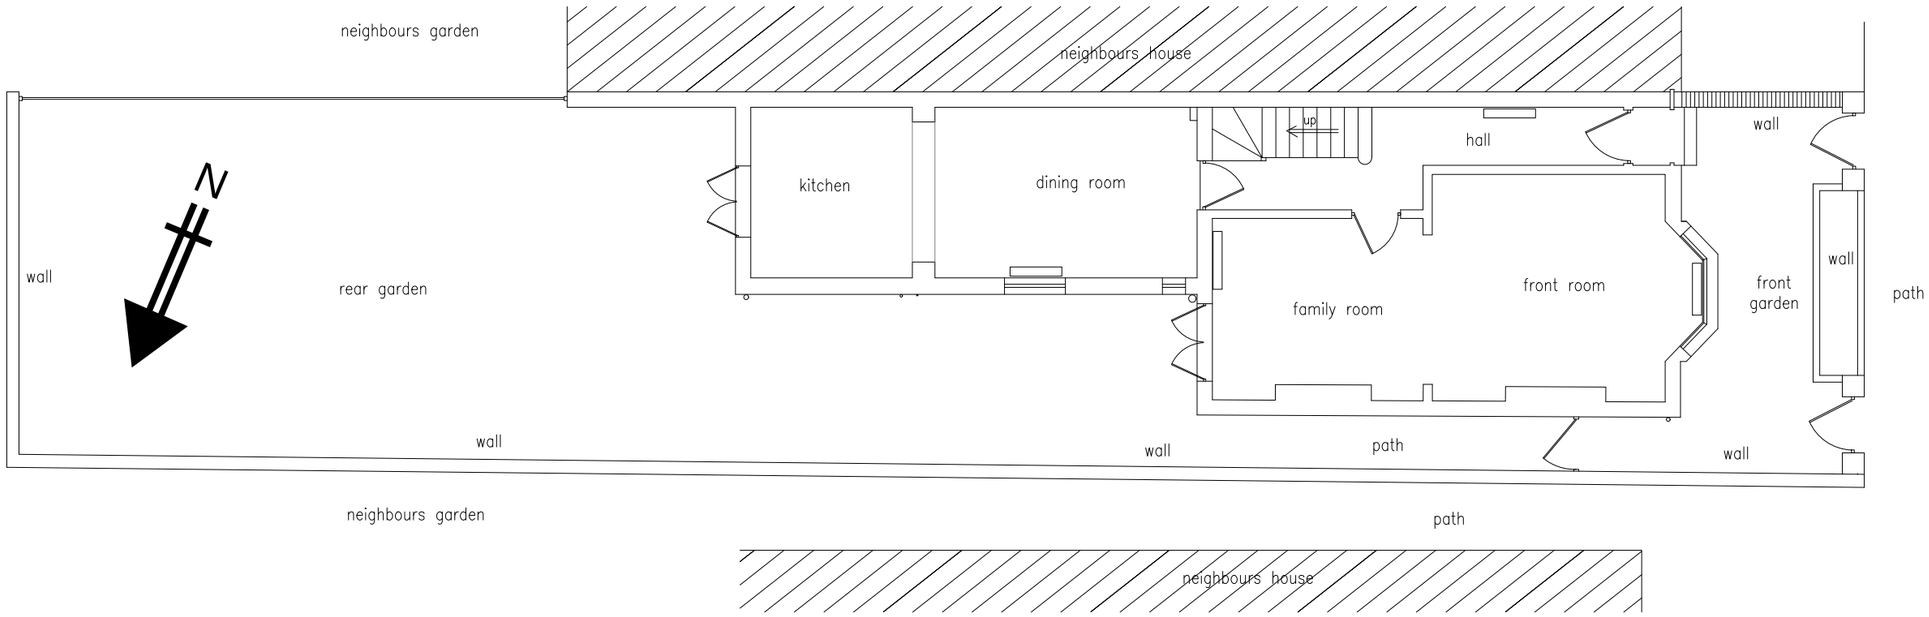

EXISTING GROUND FLOOR PLAN LAYOUT

SCALE 1:100

0 1 2 3 4 5
METRES
1 : 100

NOTES:

rev	description	by	date	chk'd	auth

© copyright reserved

hewson consulting engineers
civil, structural and bridge engineering
www.hcel.co.uk

client: Nicholas & Sarah Hoile

project: 50 Church Road
Teddington

title: Proposed Extension
Plan Views
Existing

size	original scale	designed/drawn	checked	authorised
A3		nrh/mas	nrh	nrh
		date 19/09/22	date 19/09/22	date 19/09/22

status	drawing number	rev
D	NRH/50CR/102	B