rev B

status D | drawing number NRH/50CR/104

DO NOT SCALE

A3

EXISTING VIEW FROM FRONT

SCALE 1:100

EXISTING VIEW FROM REAR

SCALE 1:100

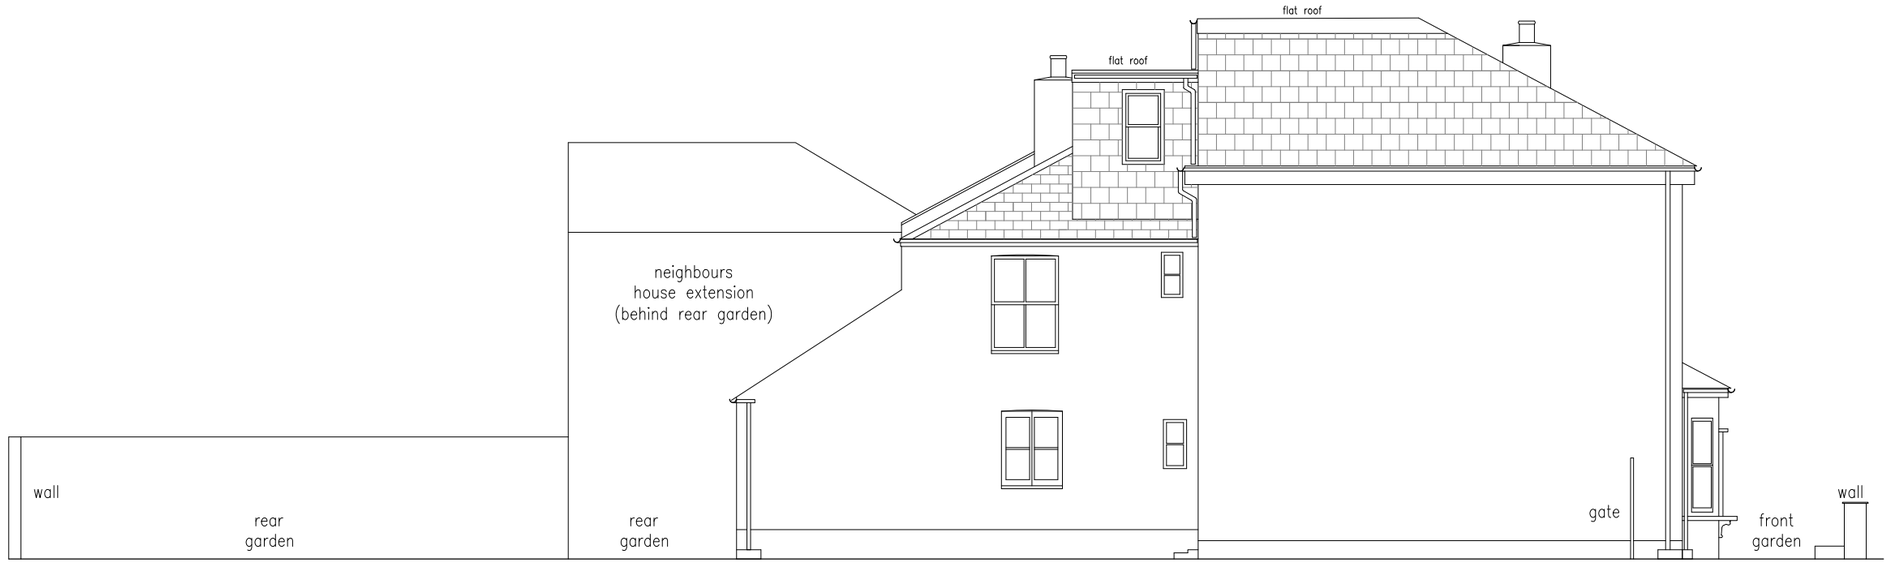

0 1 2 3 4 5

METRES

1 : 100

EXISTING VIEW FROM SIDE

SCALE 1:100

NOTES:

rev	description	by	date	chk'd	auth

hewson consulting engineers
civil, structural and bridge engineering
www.hcel.co.uk

© copyright reserved

client: Nicholas & Sarah Hoile

project: 50 Church Road
Teddington

title: Proposed Extension
Elevation Views
Existing

size	original scale	designed/drawn	checked	authorised
A3		nrh/mas	nrh	nrh
		date 19/09/22	date 19/09/22	date 19/09/22

status	drawing number	rev
D	NRH/50CR/104	B