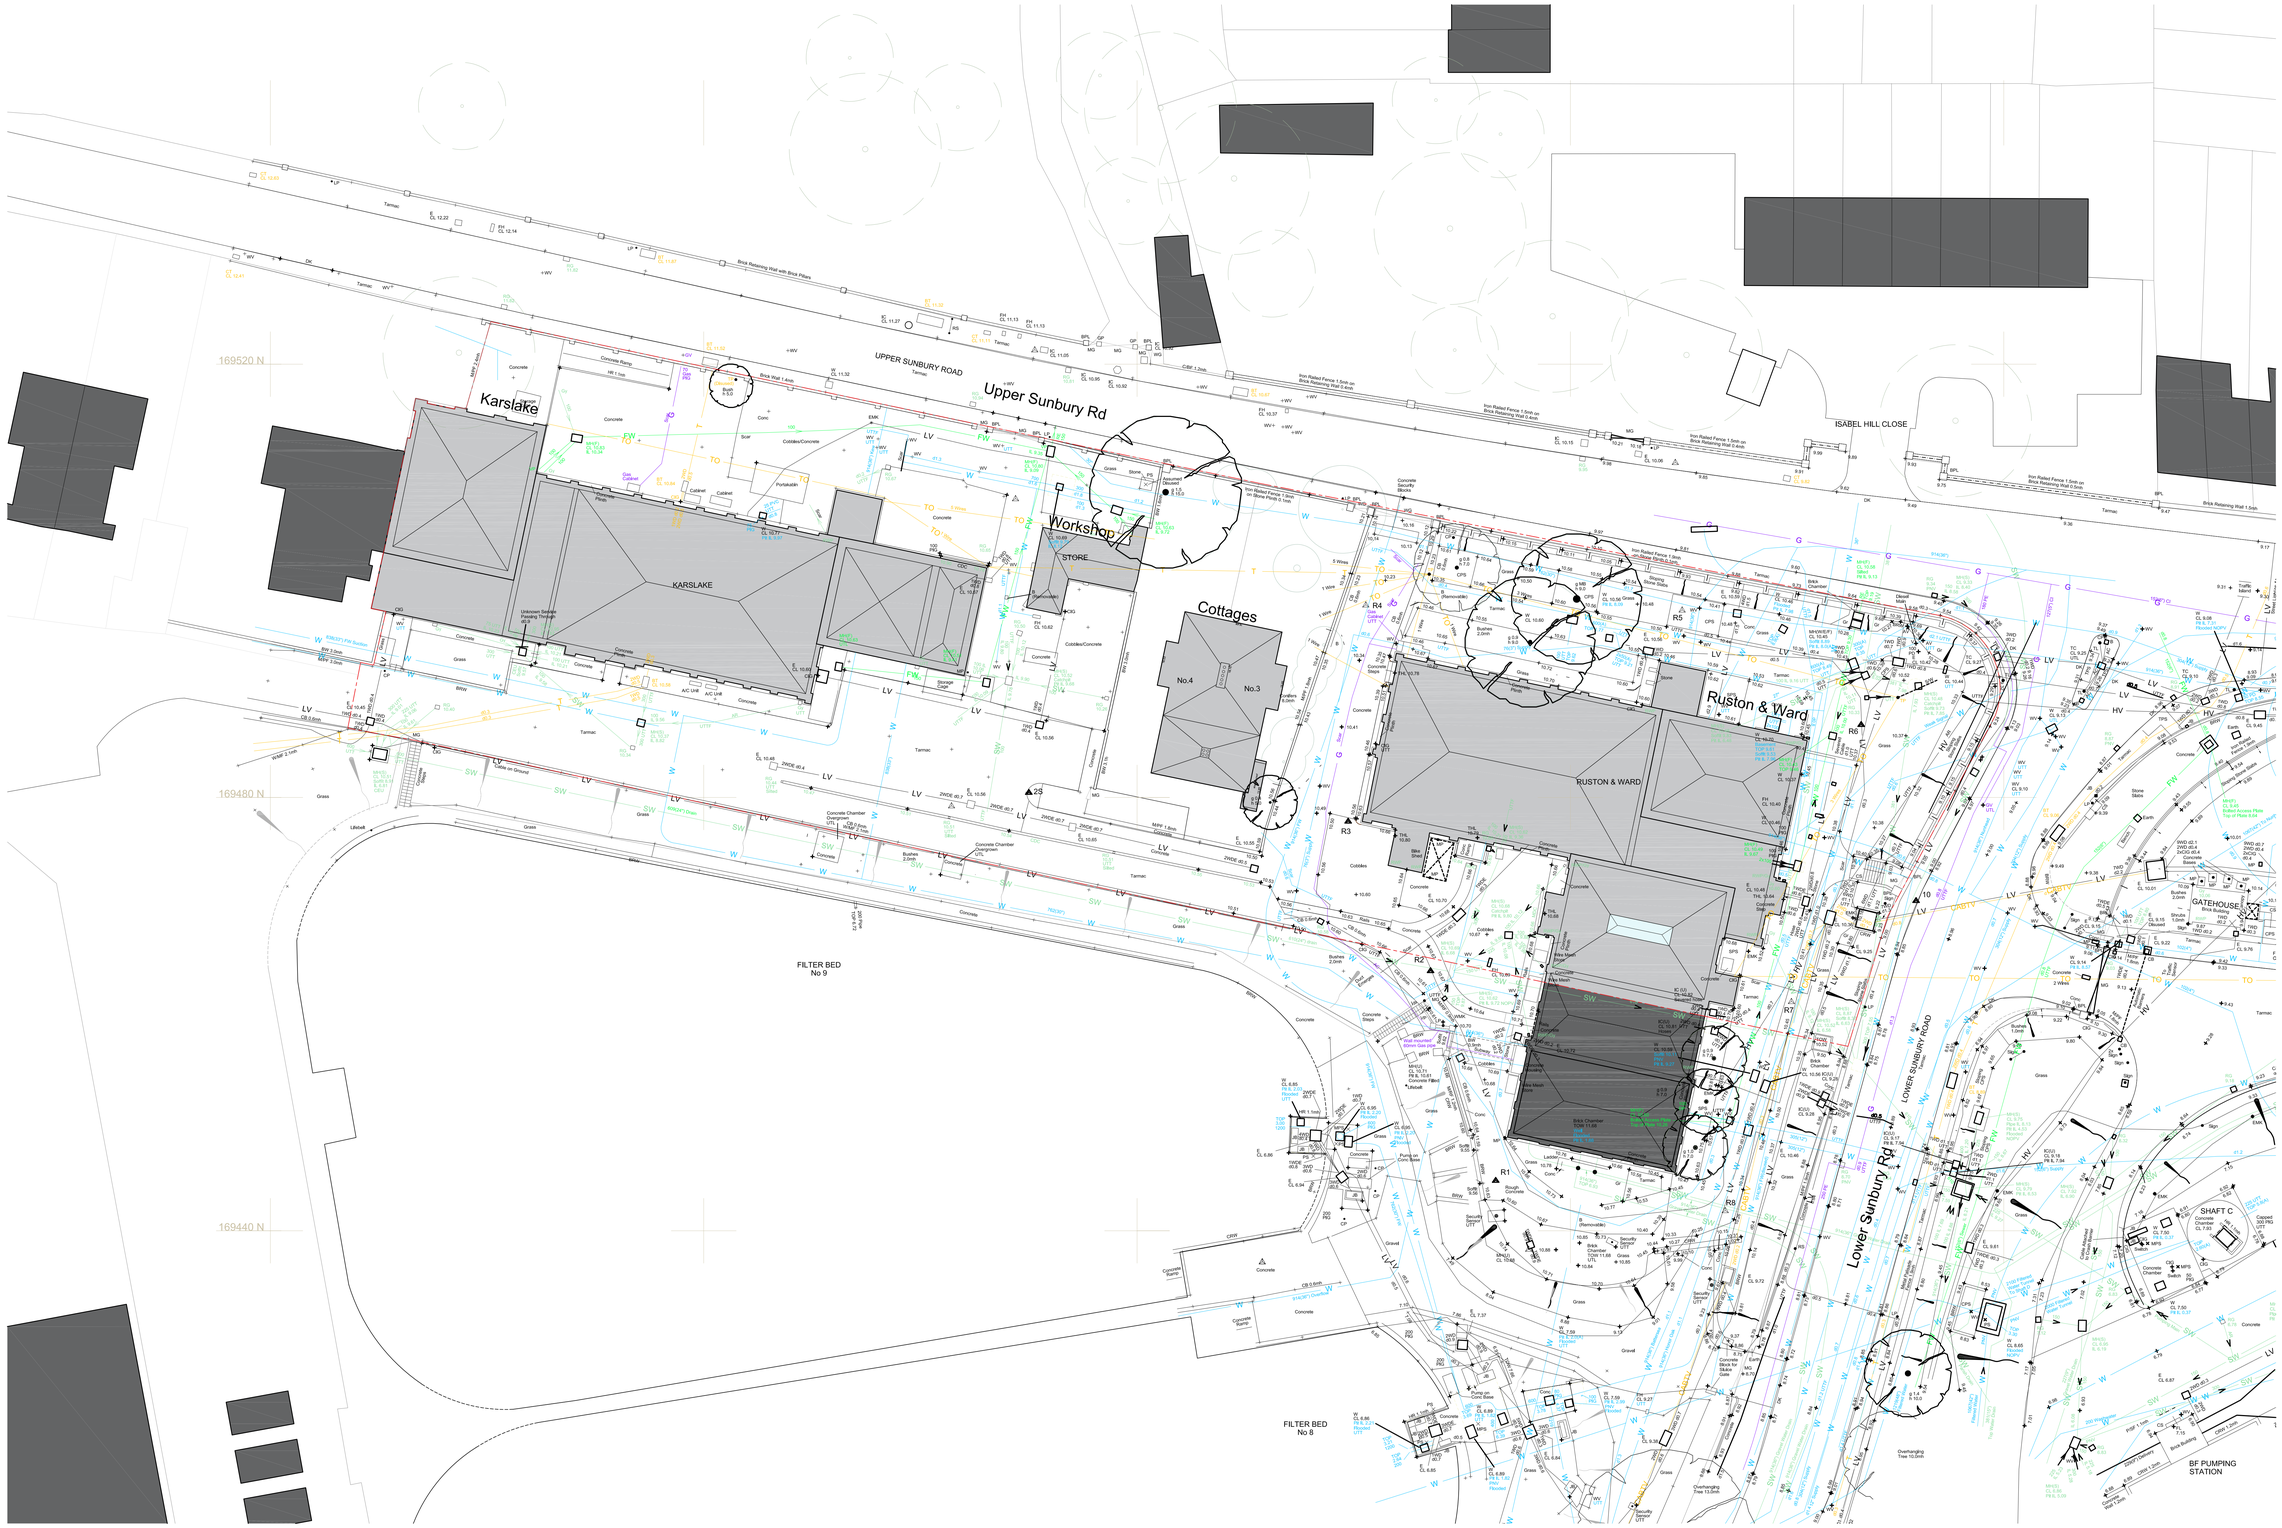

USE OF DRAWINGS

DO NOT SCALE FROM THIS DRAWING. USE WRITTEN DIMENSIONS AND CHECK ON SITE. THIS DRAWING IS BASED ON SITE INFORMATION SUPPLIED BY THIRD PARTIES AND ACCURACY OF EXISTING FEATURES IS NOT GUARANTEED.
ANY ERROR, OMISSION OR DISCREPANCY NOTED ON OR BETWEEN DRAWINGS AND OTHER DOCUMENTS MUST BE REPORTED IN WRITING IMMEDIATELY.
ALL MECHANICAL, ELECTRICAL AND STRUCTURAL LAYOUTS / COMPONENTS ARE INDICATIVE AND MUST BE DESIGNED AND CHECKED BY SPECIALISTS.
DO NOT START WORK ON SITE BEFORE CONFIRMING THAT ALL NECESSARY STATUTORY AND OTHER CONSENTS HAVE BEEN OBTAINED.
THIS DRAWING IS COPYRIGHT AND MUST NOT BE DISTRIBUTED WITHOUT PERMISSION. ELECTRONIC CAD FILES MUST NOT BE ALTERED OR COPIED.

REVISIONS

REV	DATE	DESCRIPTION	DRAWN	CHECKED
-	11.10.2019	INITIAL ISSUE	MC	KW

NOTE:

SURVEY INFORMATION BY M.J. REES AND COMPANY LTD, CHARTERED LAND SURVEYORS

(AC)	Assumed Connection	KO	Kerb Outlet
(AG)	Above Ground	kV	Kilovolt
Approx	Approximate	LB	Lighting Bollard
AR	Assumed Route	LP	Lamp Post
AV	Air Valve	M/P	Medium Pressure
B	Bollard	M/PF	Metal Palisade Fence
B/WF	Barbed Wire Fence	MDC	Metal Drainage Channel
BP	Brick Pavions	MG	Metal Gate
BT	British Telecom IC	mh	Metres High
BT JB	British Telecom JB	MH	Manhole
BPL	Brick Pillar	MK	Marker
BRW	Brick Retaining Wall	MP	Metal Post
BW	Brick Wall	MW	Water Marker
CB	Control Box	NFI	No Further Information
C/BF	Close Boarded Fence	P/RF	Post & Rolled Fence
C/LF	Chain Link Fence	PC	Pedestrian Push Control
CDC	Concrete Drainage Channel	PE	Polyethylene
CE	Cable Entry Point	PG	Pipe Into Ground
CHW	Concrete Headwall	PM	Pumping Main
CI	Cast Iron	PNV	Pipe Not Visible
CIG	Cable Into Ground	(R)	From Records
CL	Cover Level	RF	Railed Fence
CP	Concrete Post	RG	Road Gully
CRW	Concrete Retaining Wall	RS	Road Sign
CT	Cable Television IC	RWP	Rain Water pipe
d	Depth	(S)	Storm
DK	Drop Kerb	Sap	Sapling
E	Electricity IC	Tar	Tarmac
EP	Electricity Pole	TL	Traffic Light
(F)	Foul	TOP	Top Of Pipe Level
FH	Fire Hydrant	TOW	Top Of Wall Level
Fb	Flower Bed	TP	Telephone Pole
FW	Filtered Water	TPS	Tactile Paving Slabs
g	Grib	(U)	Unidentified
GMK	Gas Marker	UTL	Unable To Lift
GP	Gate Post	UTT	Unable To Trace
GV	Gully	UTTF	Unable To Trace Further
Gv	Gas Valve	V	Valve
h	Height	VP	Vent Pipe
HR	Hand Rail	W	Water IC
HV	High Voltage	W/MF	Wire Mesh Fence
I/P	Intermediate Pressure	WD	Way Duct
I/RF	Iron Railed Fence	WDE	Way Duct Empty
IC	Inspection Cover	WP	Wooden Post
IL	Invert Level	WV	Water Valve
JB	Junction Box		

SERVICE LEGEND

SURVEYED		RECORDS
	CABLE TELEVISION	
	DRAINAGE FOUL WATER	
	DRAINAGE SURFACE WATER	
	ELECTRICITY LV	
	ELECTRICITY HV	
	ELECTRICITY LV OVERHEAD	
	ELECTRICITY HV OVERHEAD	
	GAS	
	UNIDENTIFIED	
	TELEPHONE	
	TELEPHONE OVERHEAD	
	WATER	
	CHAMBER	

LOM

client
WATERFALL PLANNING LTD

project
HAMPTON WATERWORKS

drawing title
EXISTING SITE PLAN

sheet size: A1
scale: 1:500 @ A1

status
PLANNING

drawing no.: 1685-A-P0100
revision

LOM architecture and design
The Glass House 5 Sclater Street London E1 6JY UK
Phone +44(0)20 8444 2999 **Email** mail@lom-fdp.com
Web www.lom-architecture.com