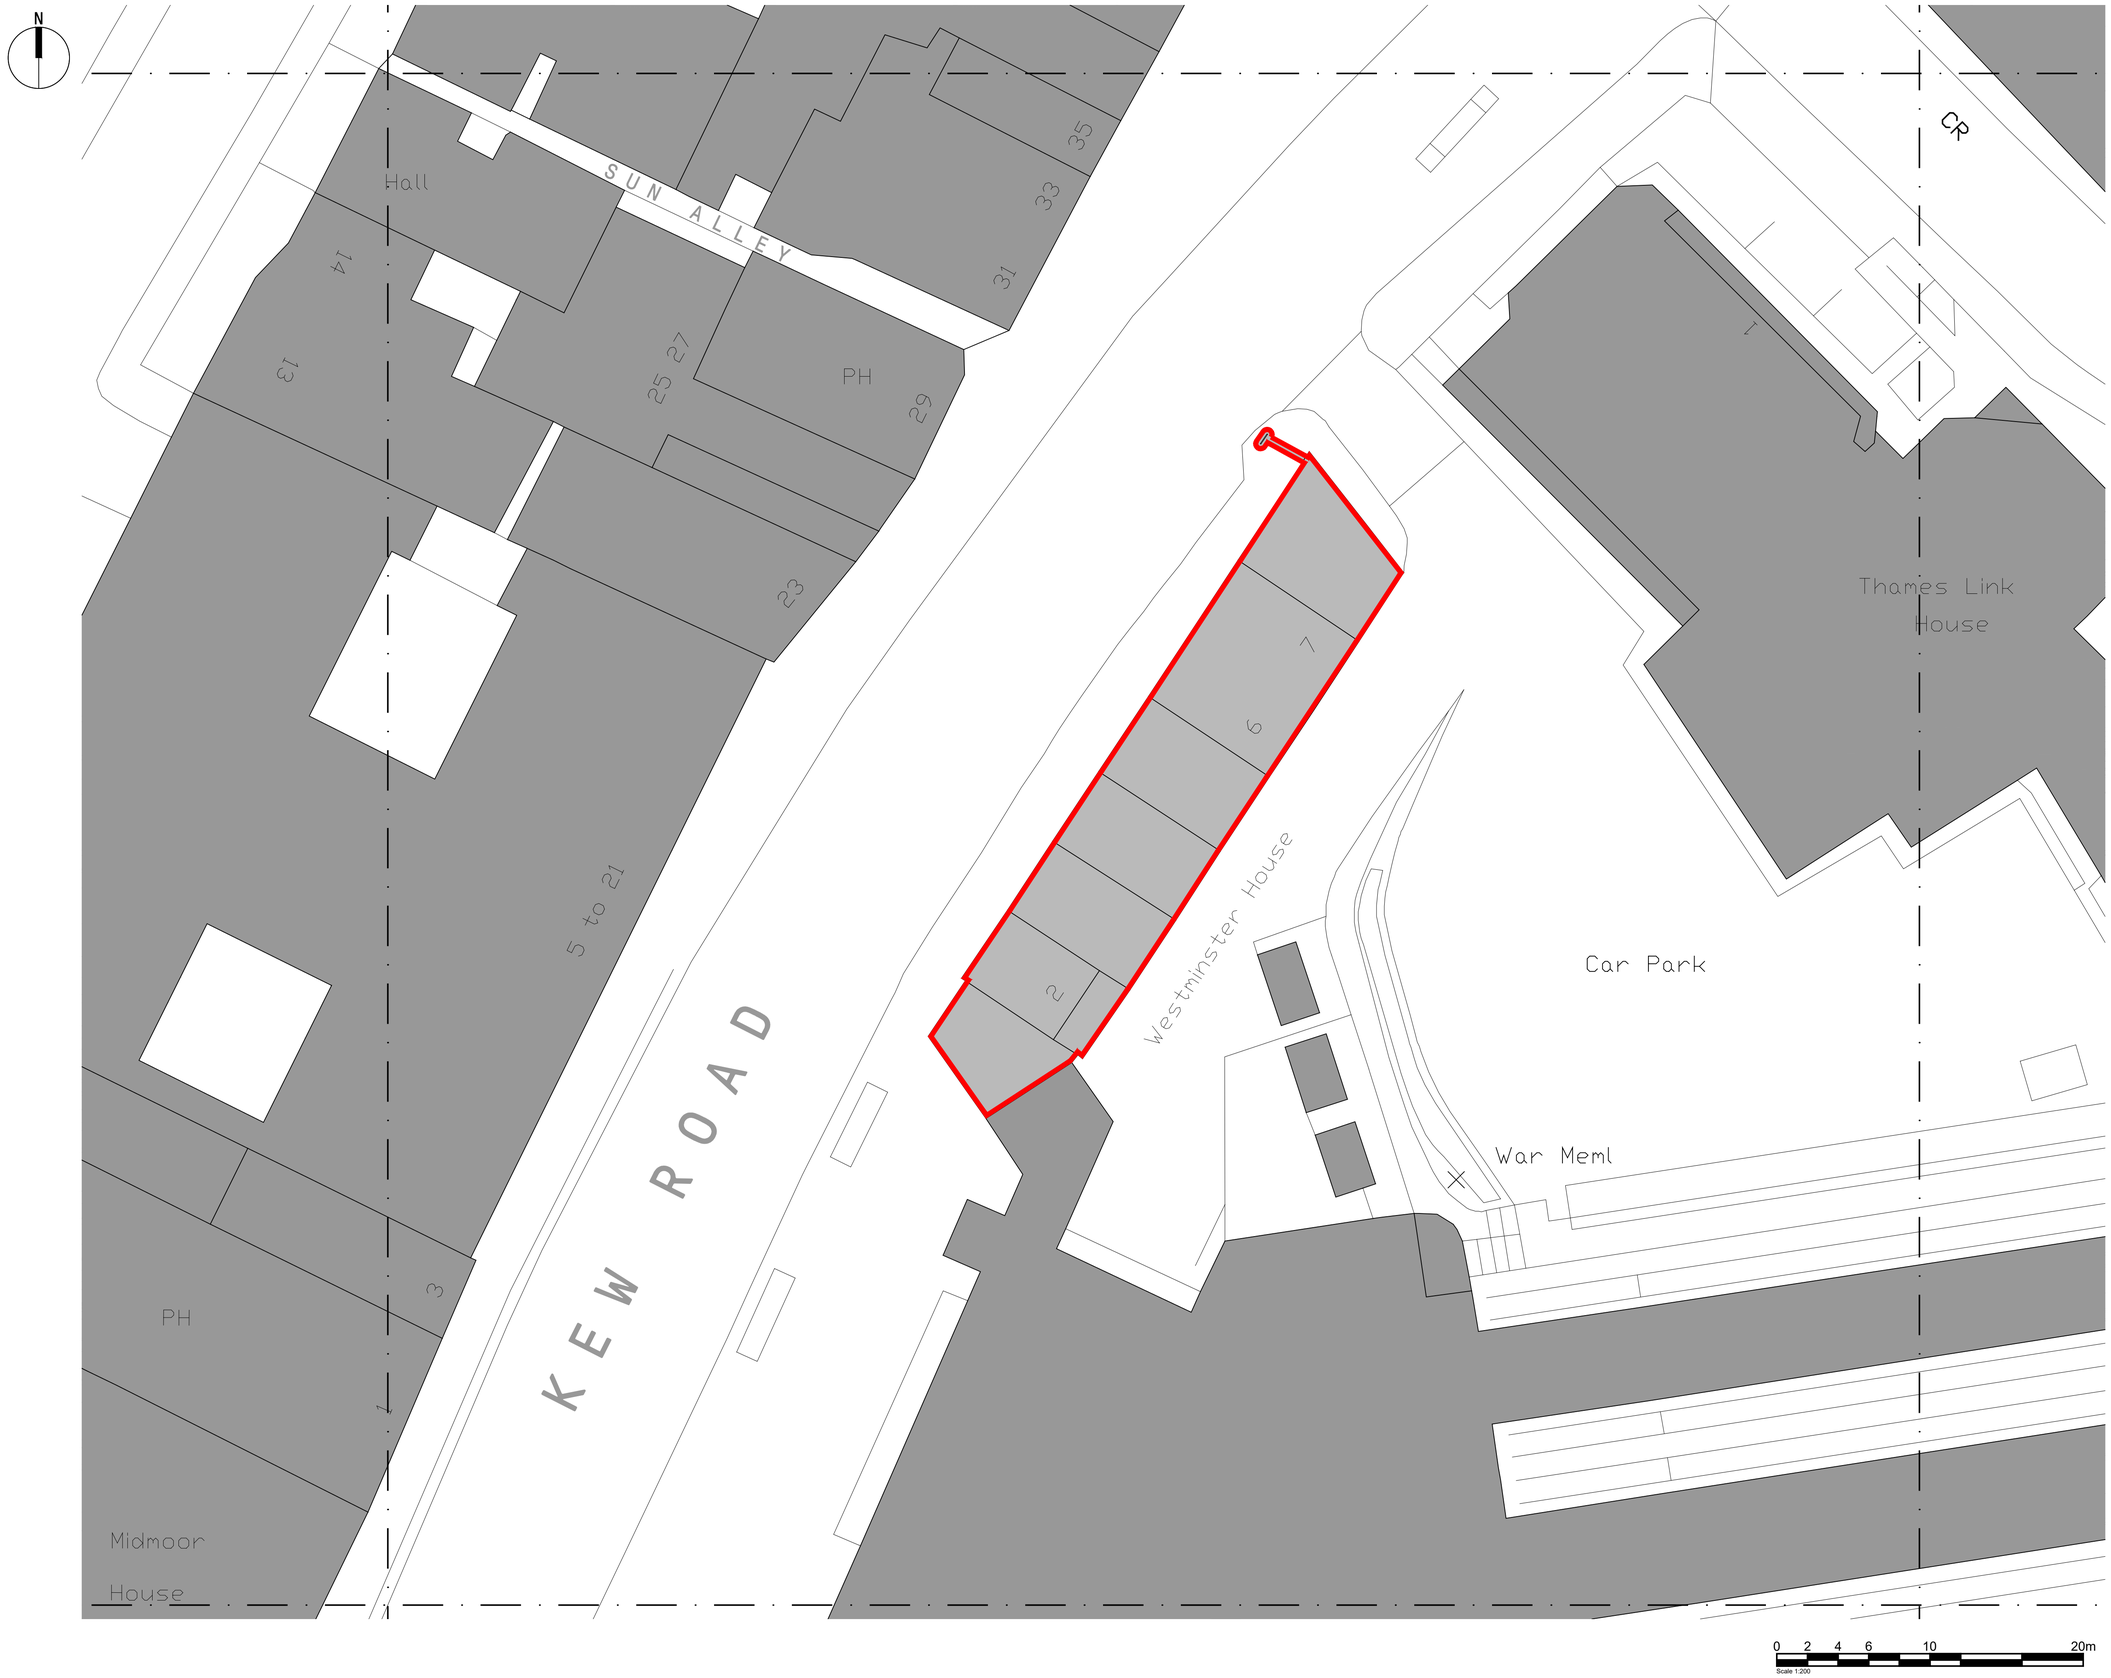

- Do not scale from this drawing, except for planning purposes.
- Check all dimensions on site.
- Subject to survey.
- Subject to site inspection.
- Site boundary lines are indicative only.

Rev	Date	By	Description
-	--/--/--	-	

Revision Schedule

project
WESTMINSTER HOUSE
RICHMOND

title
BLOCK PLAN

sheet number
PLOXX2

drawing status
PRELIMINARY

contract no. client ref.

scale	date	drawn by	checked by
1 : 200	06/08/22	JK	JK

project no.	drawing number (originator-zone-level -type -role - sheet number)	revision
P22-058	CGL-Z1-00-GA-A-PLOXX2	A

Child Graddon Lewis
Level 2 Irongate House
30 Dukes Place
London EC3A 7LP
T: +44 (0)20 7539 1200
E: hq@cgluk.com
www.cgluk.com

© Copyright Reserved. Child Graddon Lewis Limited