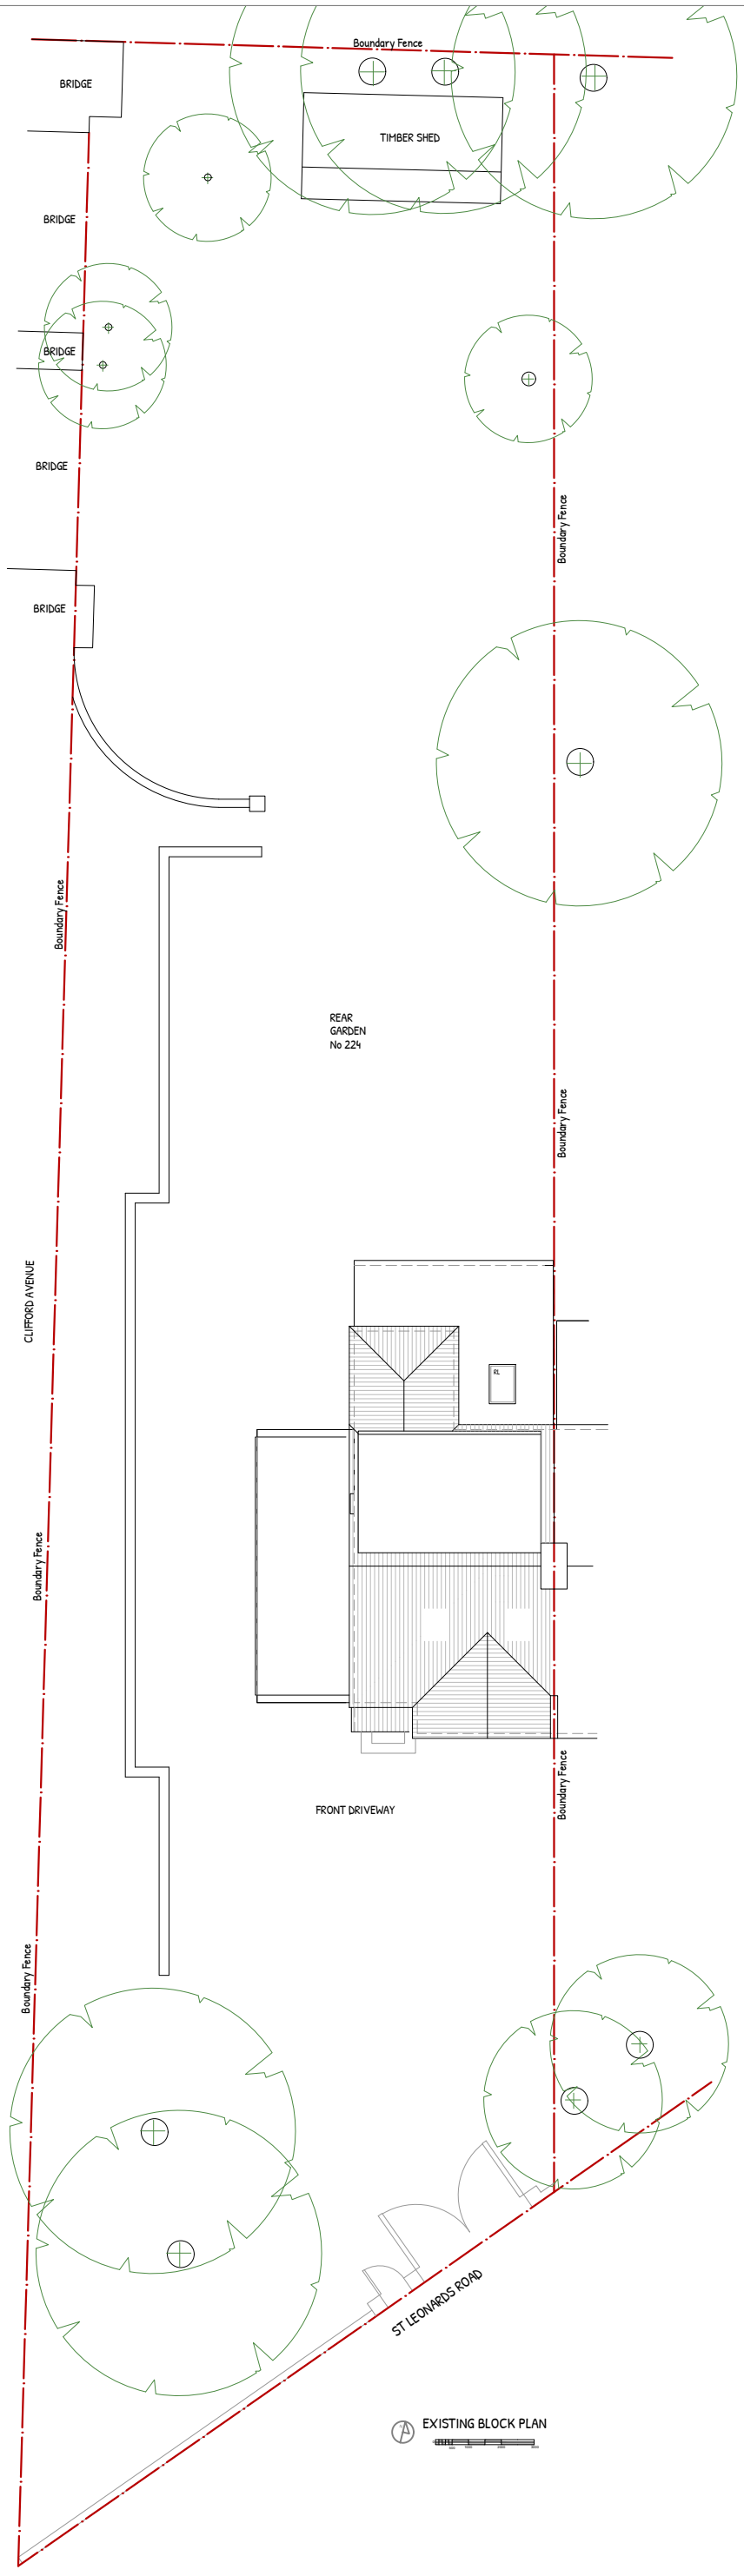

EXISTING BLOCK PLAN

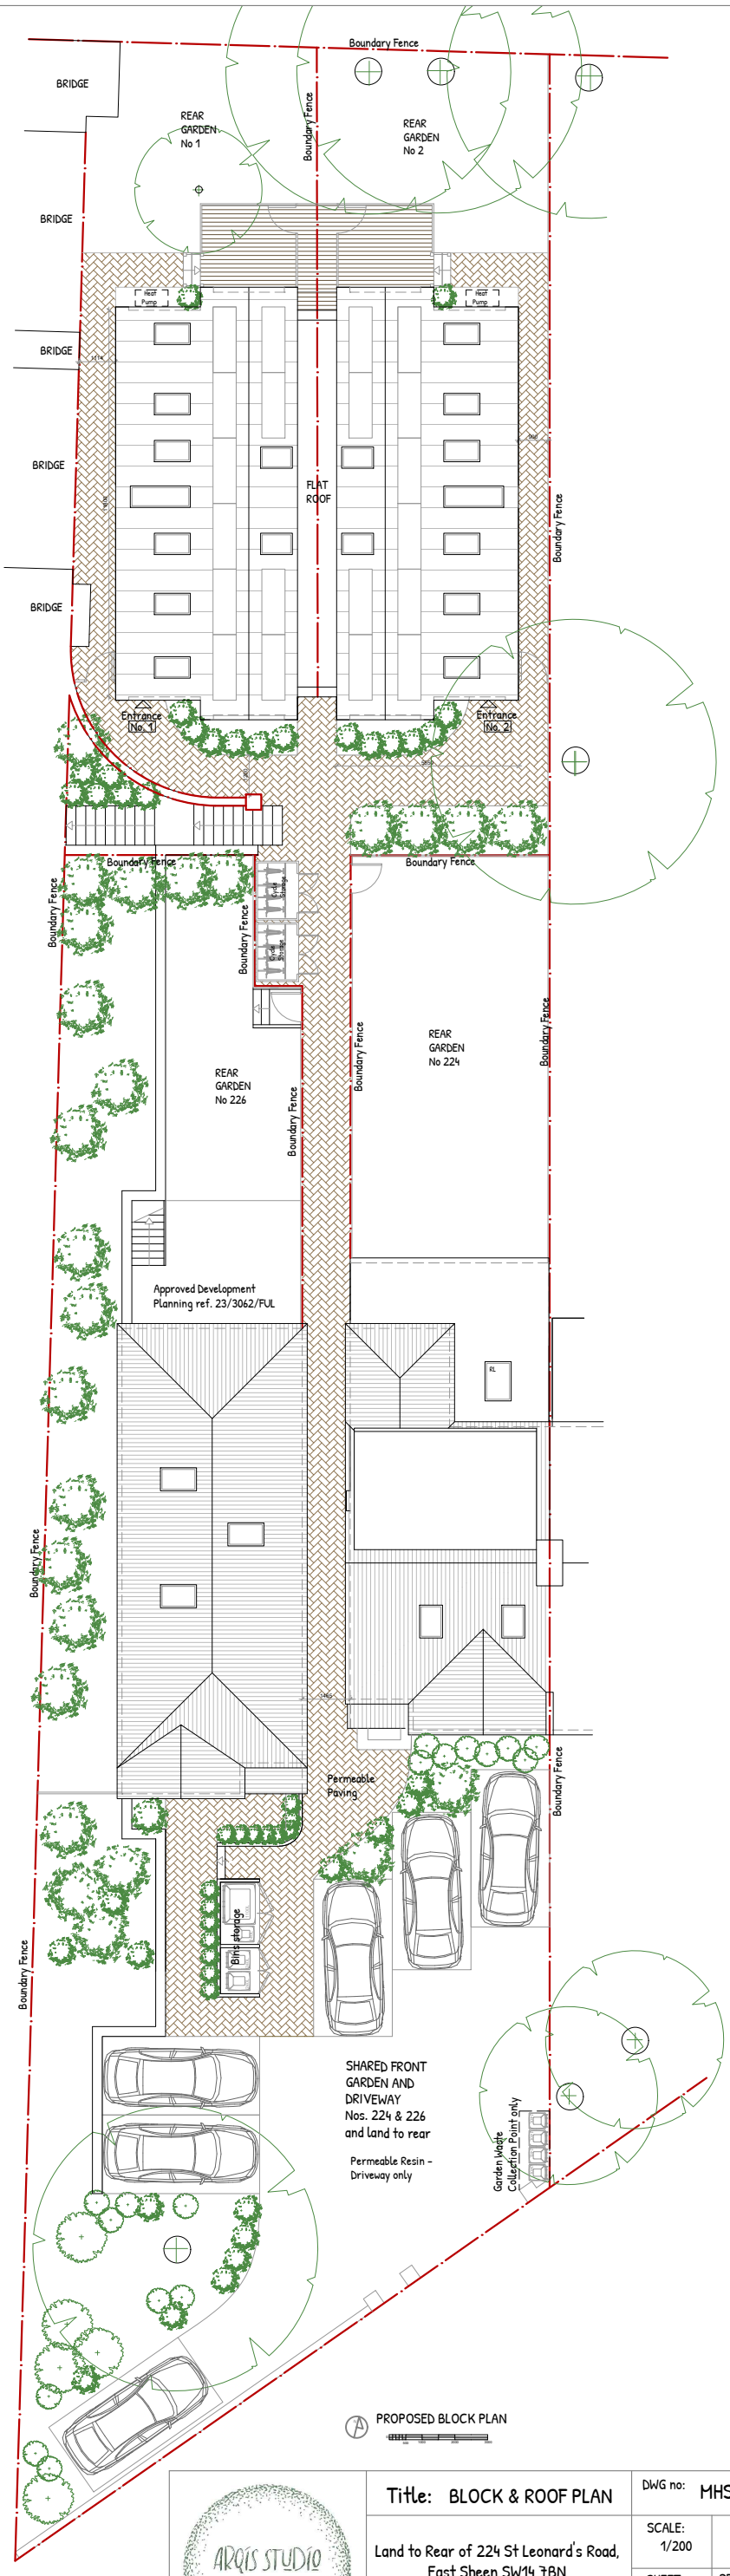

PROPOSED BLOCK PLAN

ARQIS STUDIO
KEEP IT SIMPLE

Title: BLOCK & ROOF PLAN		DWG no: MHSLR -01
Land to Rear of 224 St Leonard's Road, East Sheen SW14 7BN	SCALE: 1/200	DATE: 24/05/2024
	SHEET: A3	REV: -

This drawing is copyright © and may not be reproduced without permission
Plans not suitable for construction purposes