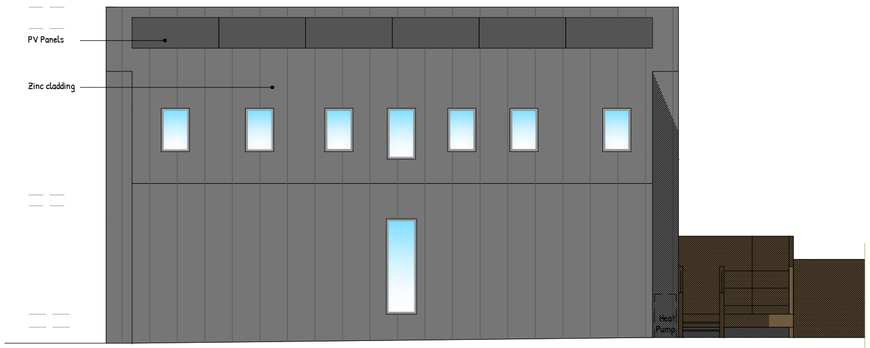

PROPOSED SIDE ELEVATION

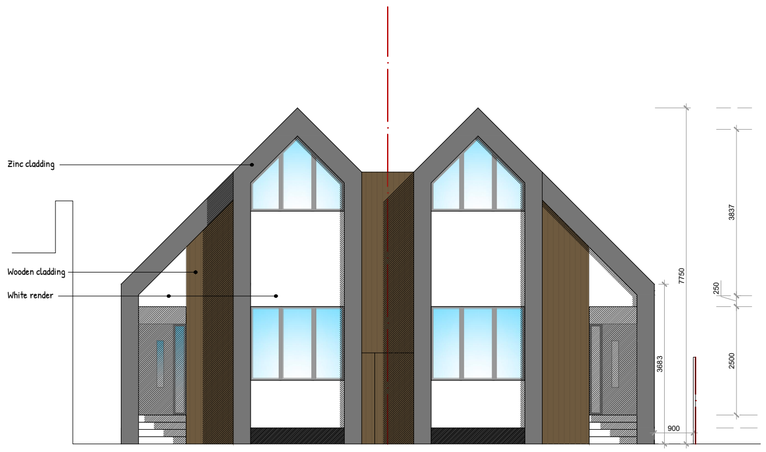

PROPOSED FRONT ELEVATION

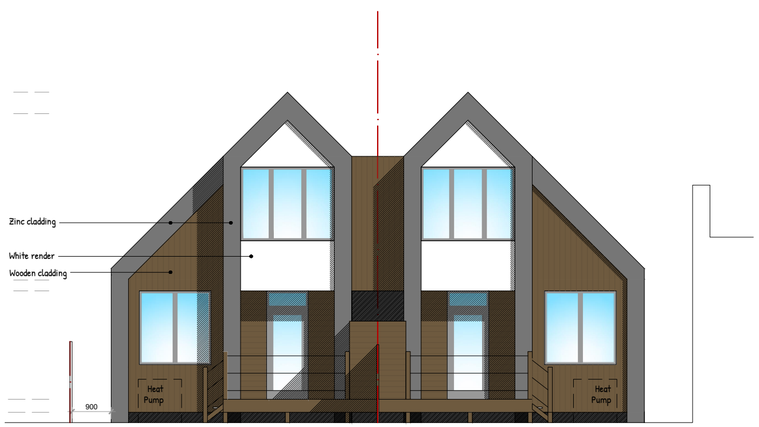

PROPOSED REAR ELEVATION

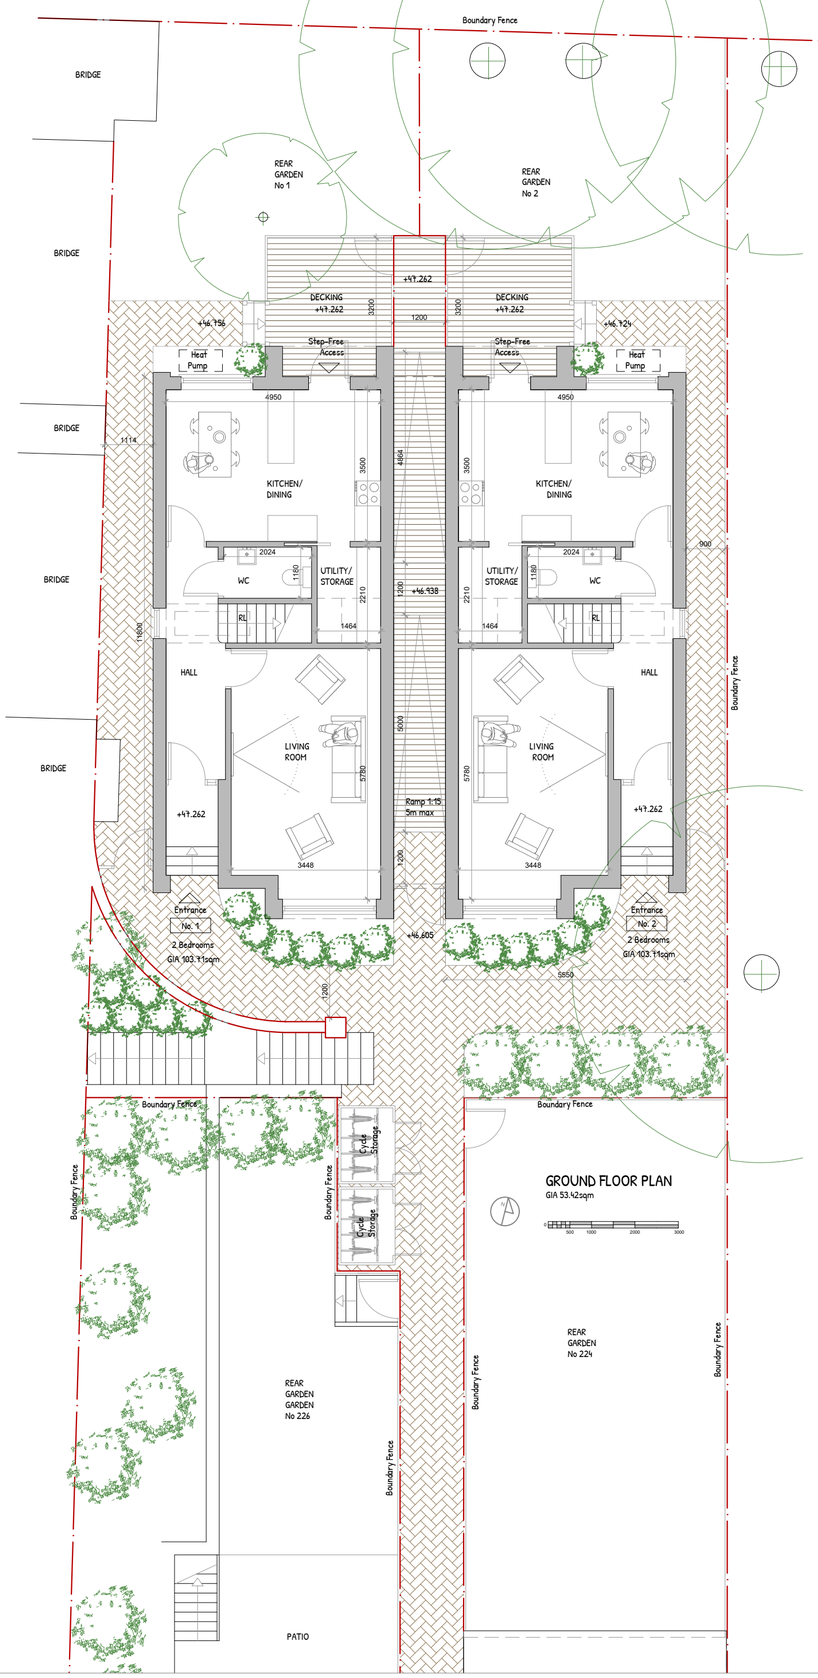

GROUND FLOOR PLAN
GIA 53.42sqm

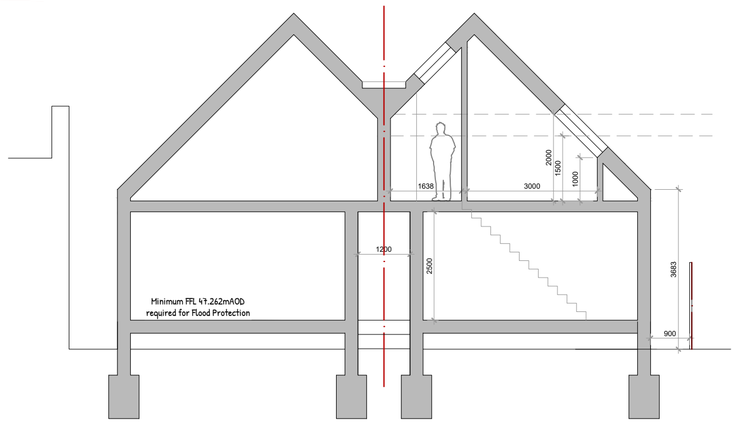

PROPOSED SECTION

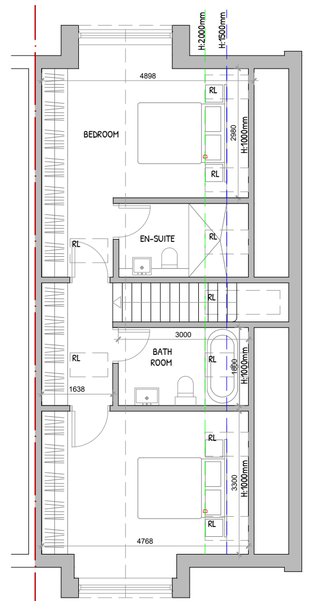

FIRST FLOOR PLAN
GIA 50.21sqm

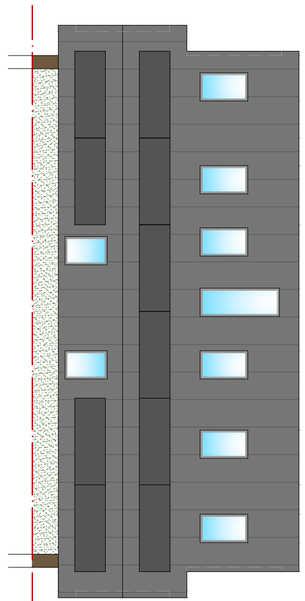

ROOF PLAN

ARQIS STUDIO KEEP IT SIMPLE	Title: Floorplans and Elevations	DWG no: MHSLR - 02	
	Address: Land to rear of 224 St Leonard's Road, East Sheen SW14 7BN	SCALE: 1/100	DATE: 24/05/2024
		SHEET: A2	REV: -

All measurements are taken using Laser measure and therefore, may be subject to a small margin of error.
This drawing is copyright © and may not be reproduced without permission
Plans not suitable for construction purposes