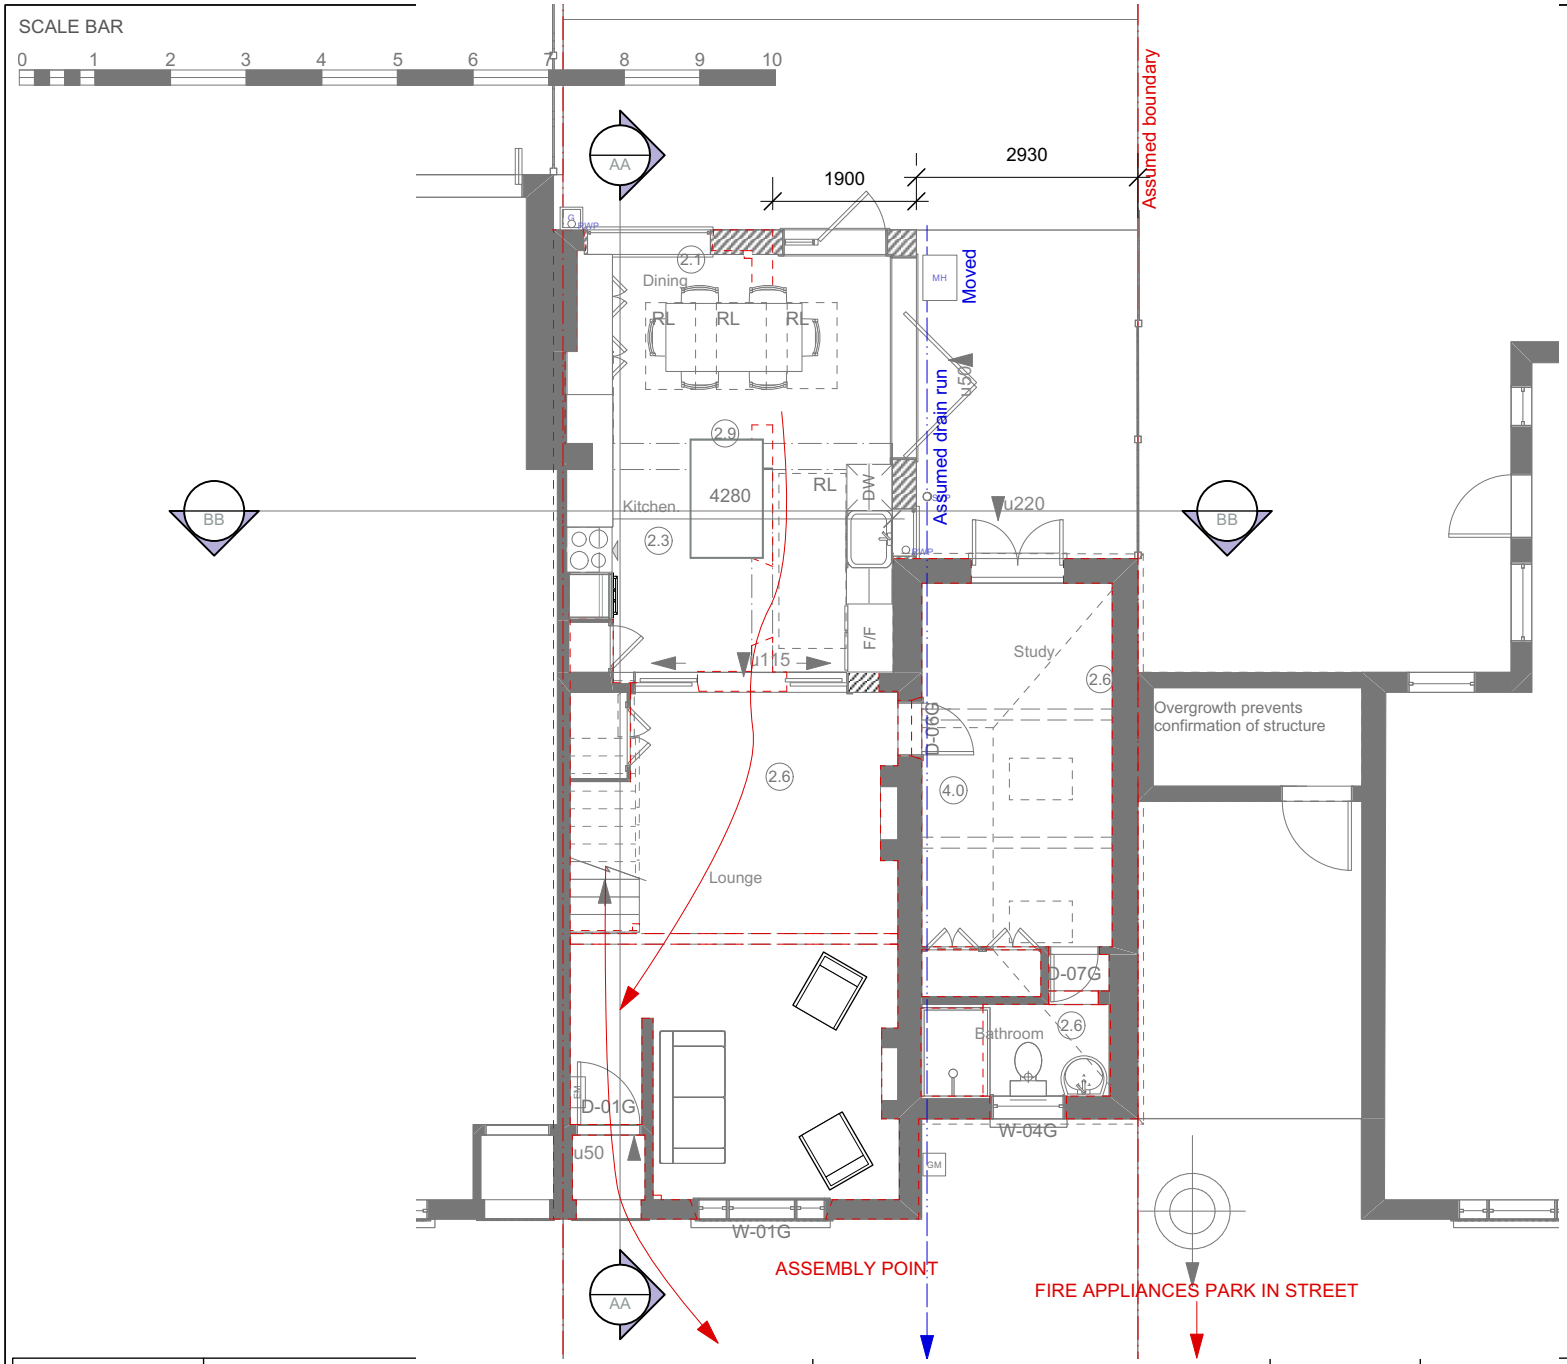

GENERAL NOTES: Do not scale from this drawing.
Dimensions must be checked on site.
This drawing is copyright of Grainne O'Keeffe Architects.
This drawing cannot be copied or used in any way without the express permission of Grainne O'Keeffe Architects.
Neighbouring properties not surveyed unless stated

GRÁINNE O'KEEFFE ARCHITECTS LIMITED
Atrium, 36 Broad Lane, Hampton, TW12 3AZ
020 8941 1061 07976 389970
grainnearch@btopenworld.com
www.gokarchitects.co.uk

Job Name	Job No	Revisions	Rev No
153 Broad Lane Hampton	2024 - 05	REV A 170624 PLANNING	A

Drawing Name	Dwg No	Scale	
Ground floor proposed	00	1:100	FIRE STRATEGY DRAWING

Last Edited: 17/6/24 14:27:29