Hillside Farm
Rushmore Hill
Knockholt
TN14 7NL

TREE CRAFT LTD.

01732 641492
advice@treecraft.co.uk

39 Second Cross Road

SCALE : 1 : 275 @ A4

DATE : 04/05/2024

MAP FILENAME : BS5837 Tree Constraints Plan
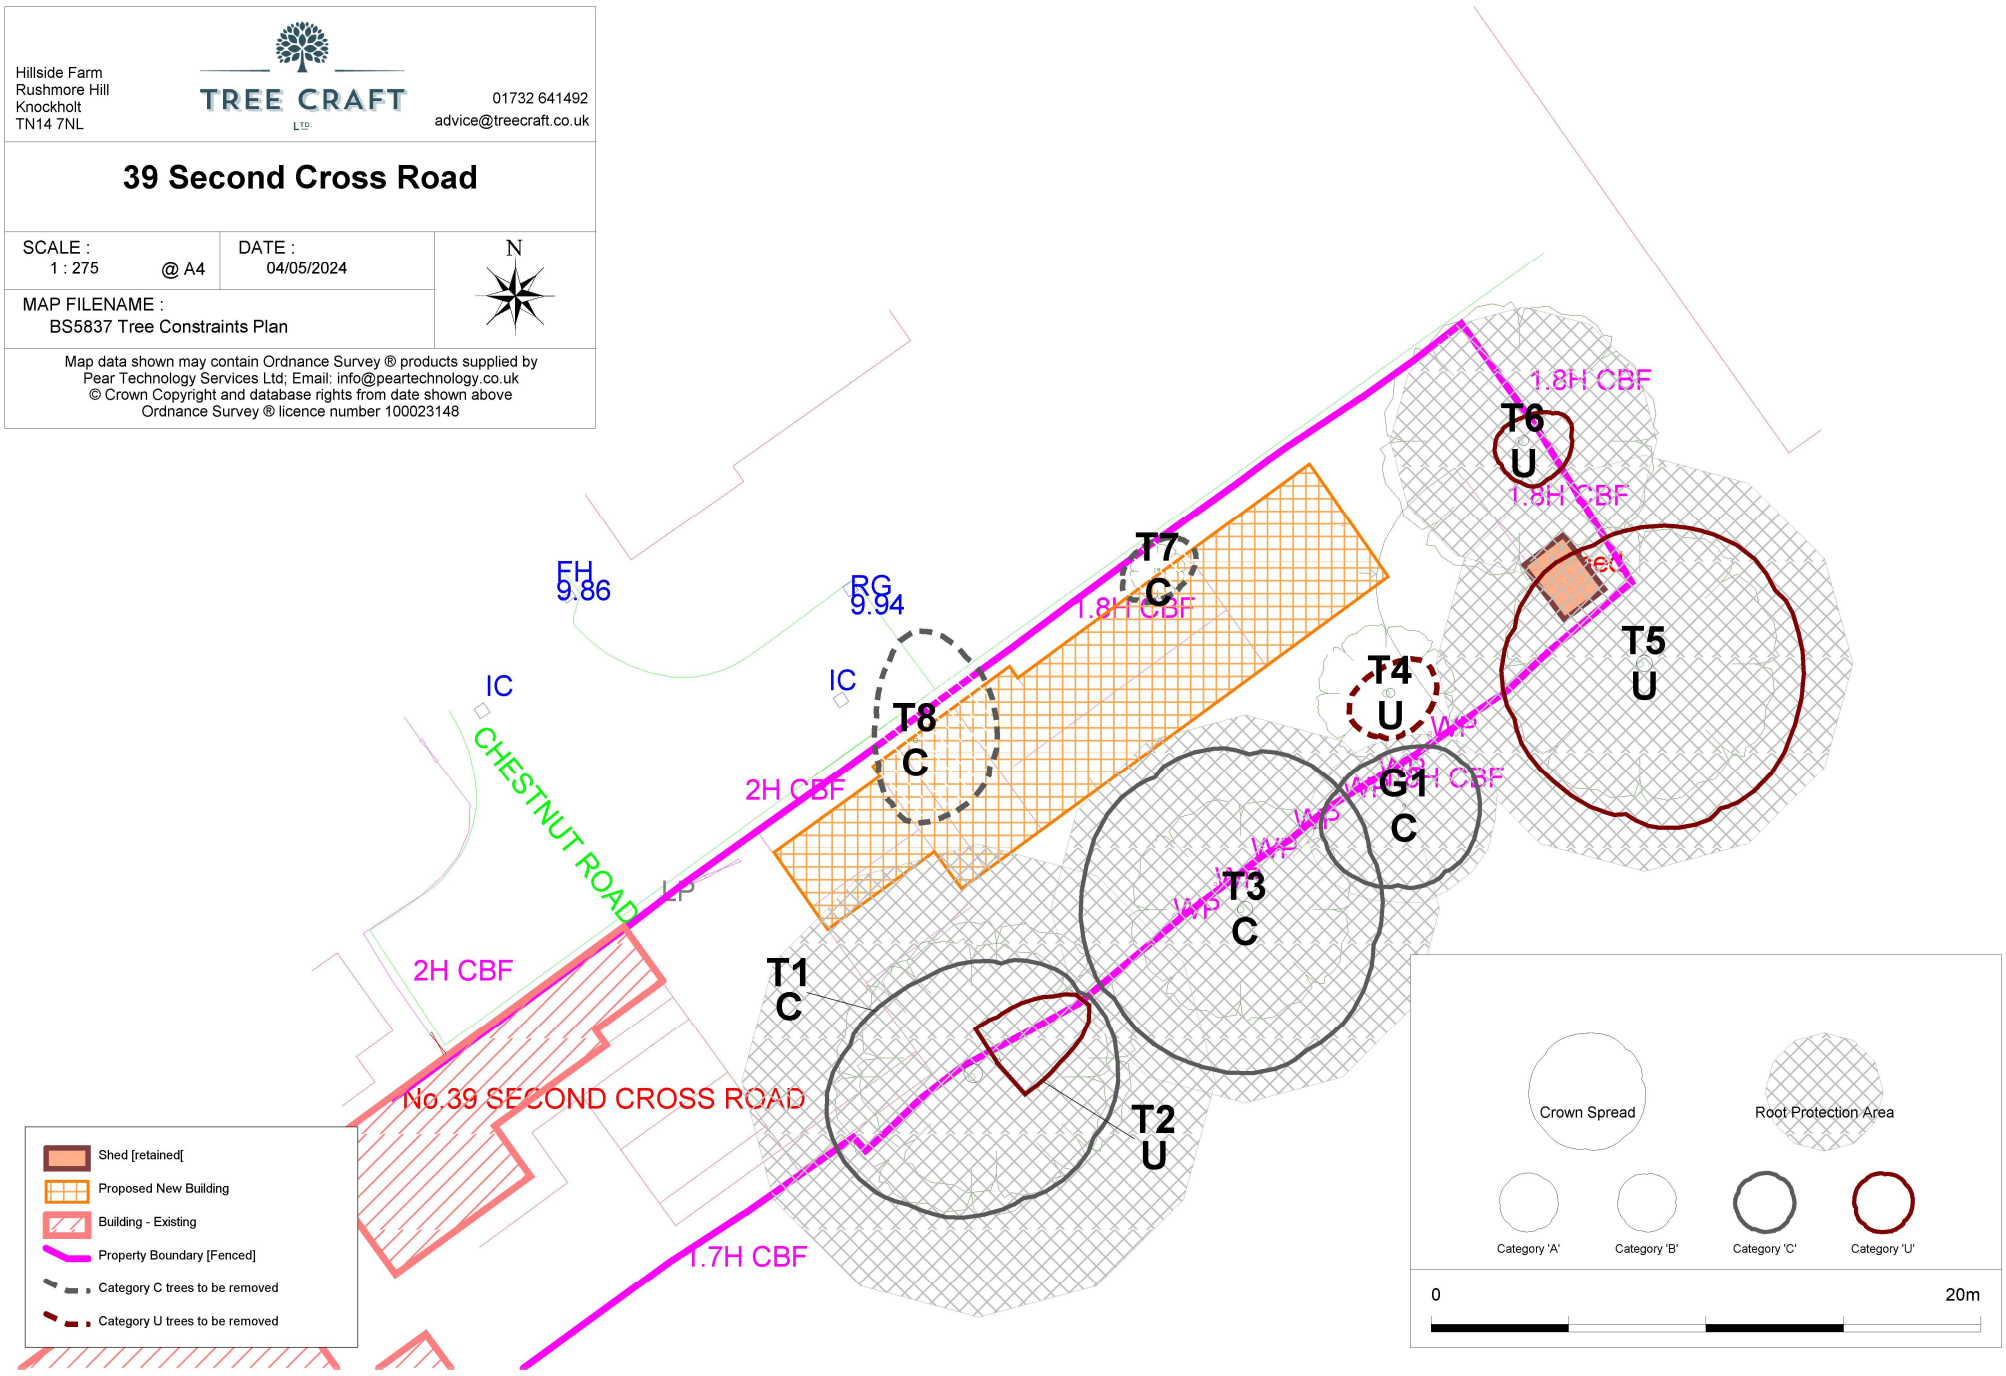
Map data shown may contain Ordnance Survey ® products supplied by Pear Technology Services Ltd; Email: info@peartechnology.co.uk
© Crown Copyright and database rights from date shown above
Ordnance Survey ® licence number 100023148