Scale Bar - 1:50 scale

0m 1m 2m 5m 10m

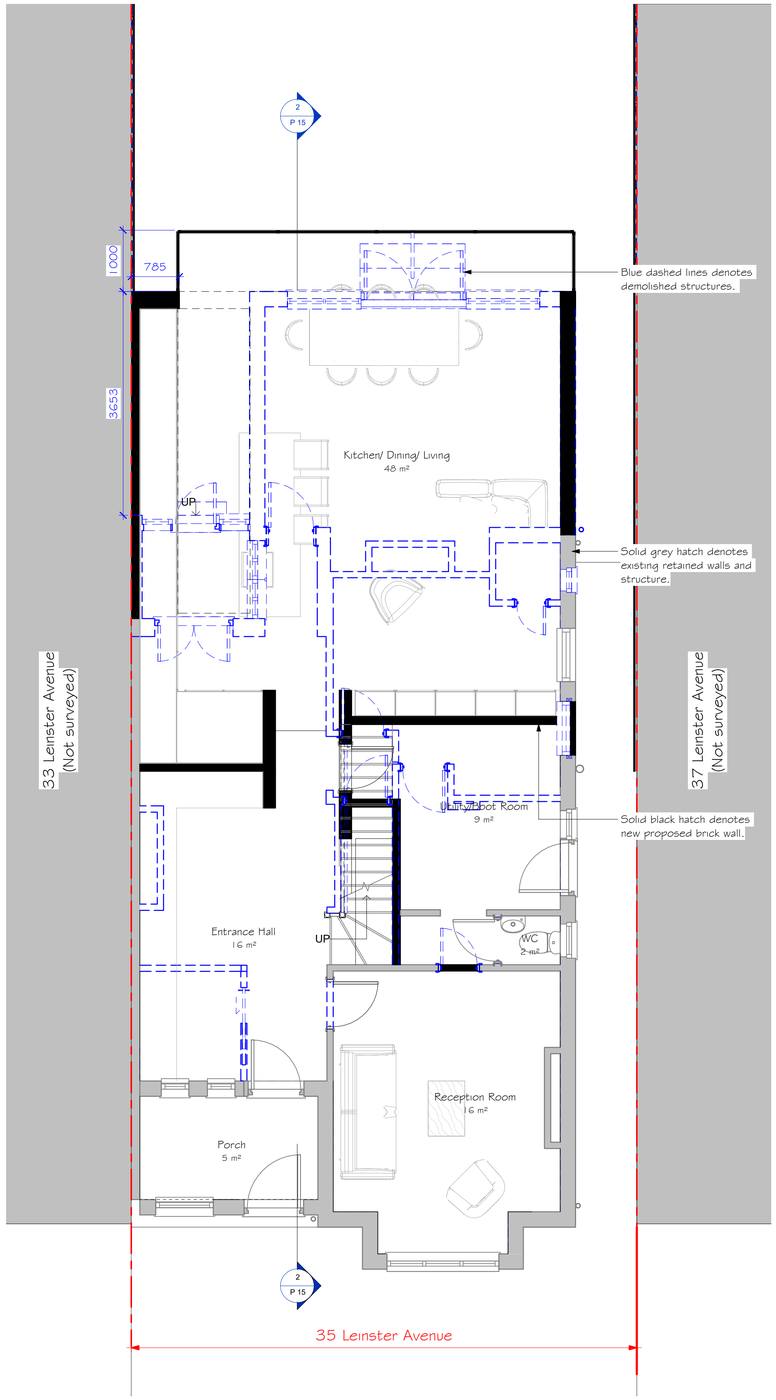

1 Proposed Ground Floor Plan
1 : 50

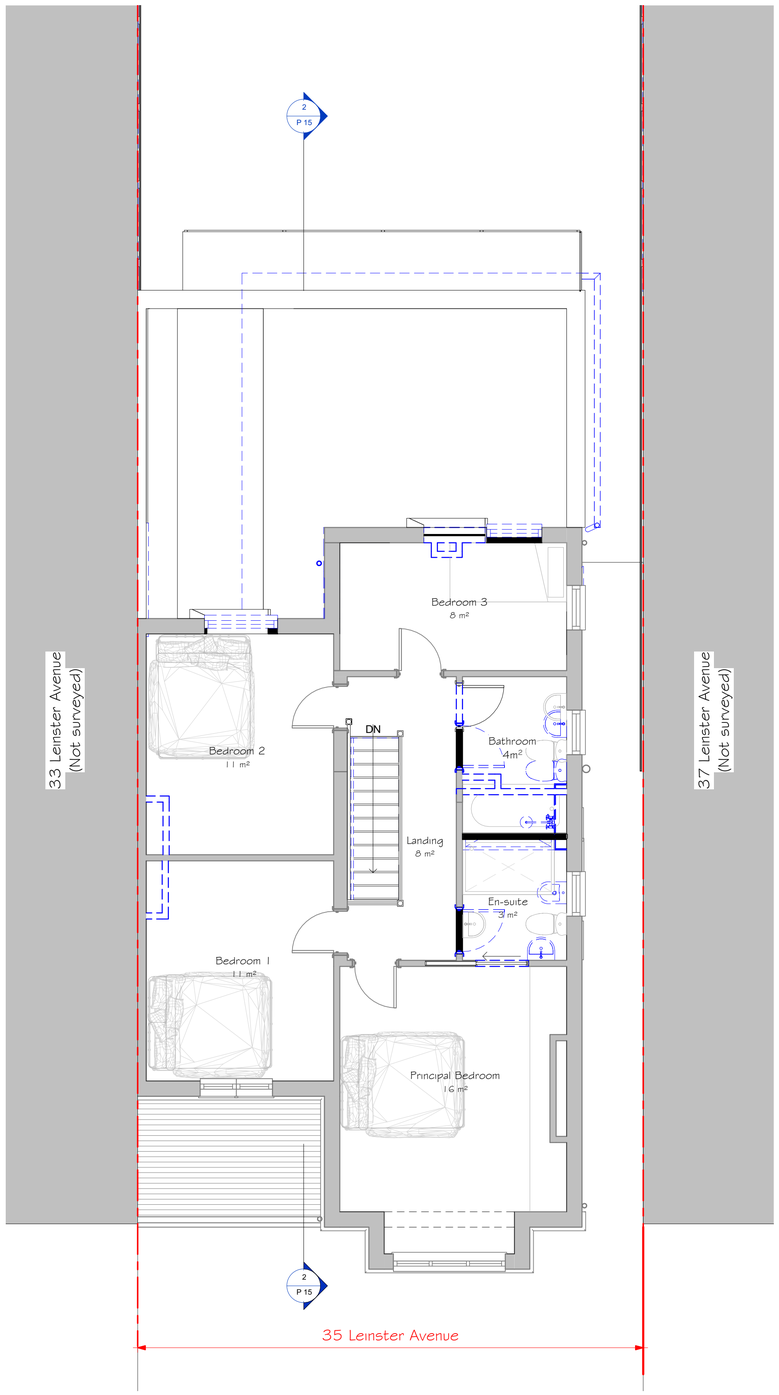

3 Proposed First Floor Plan
1 : 50

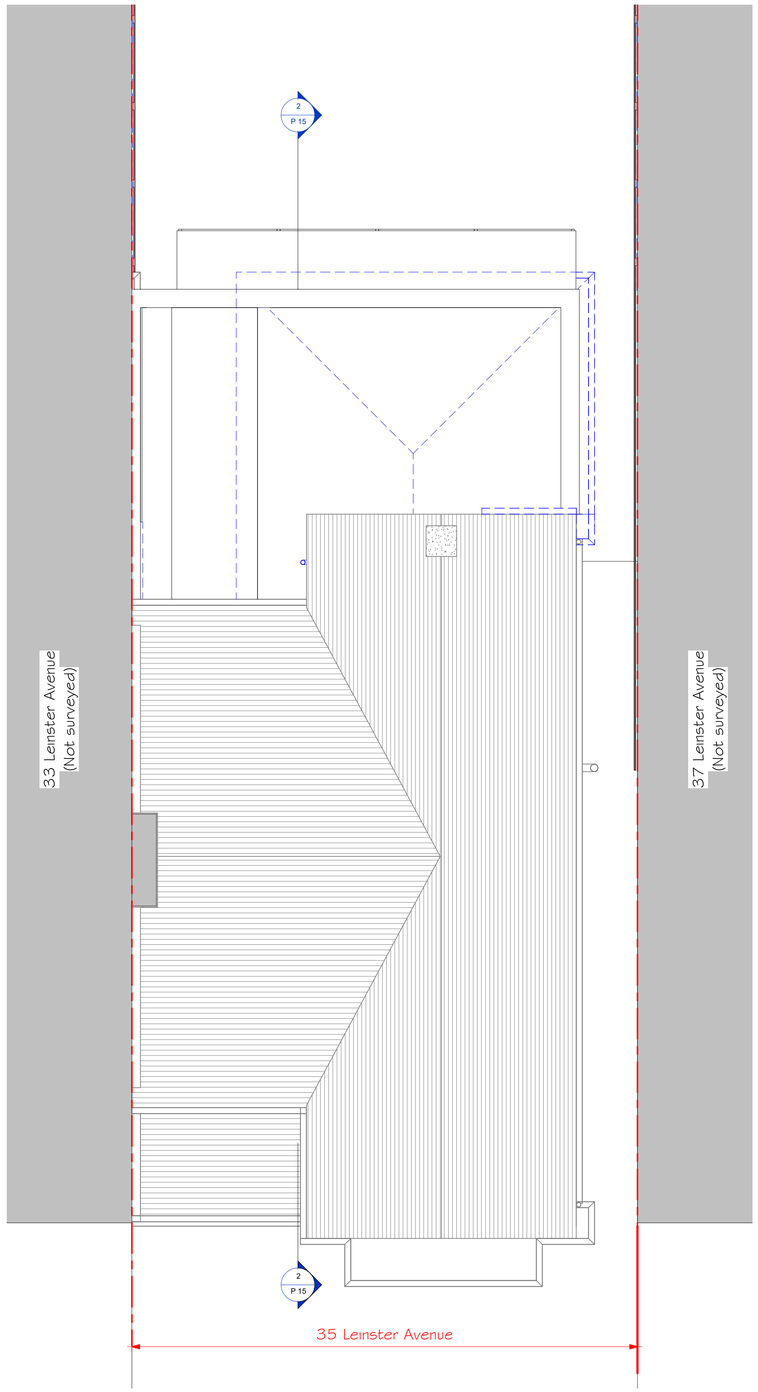

2 Proposed Loft Floor
1 : 50

DO NOT SCALE FROM THIS DRAWING

This drawing is expressly for the purpose of use as part of the Planning application for this scheme and should not be used for construction.

key plan

rev	
by	chkd
date	
amendments	

project	35 Leinster Avenue
title	Proposed Floor Plans
date	12/06/2024
drawn by	PL
checked by	MW

drawing status	Planning
scale	1 : 50 @ A1
drawing no	626 P 12
client ref.	626

STYLUS | ARCHITECTS

ARCHITECTURE · MASTERPLANNING · INTERIOR DESIGN

76 White Hart Lane · Barnes · London · SW13 0PZ

Email: info@stylusarchitects.co.uk · www.stylusarchitects.co.uk