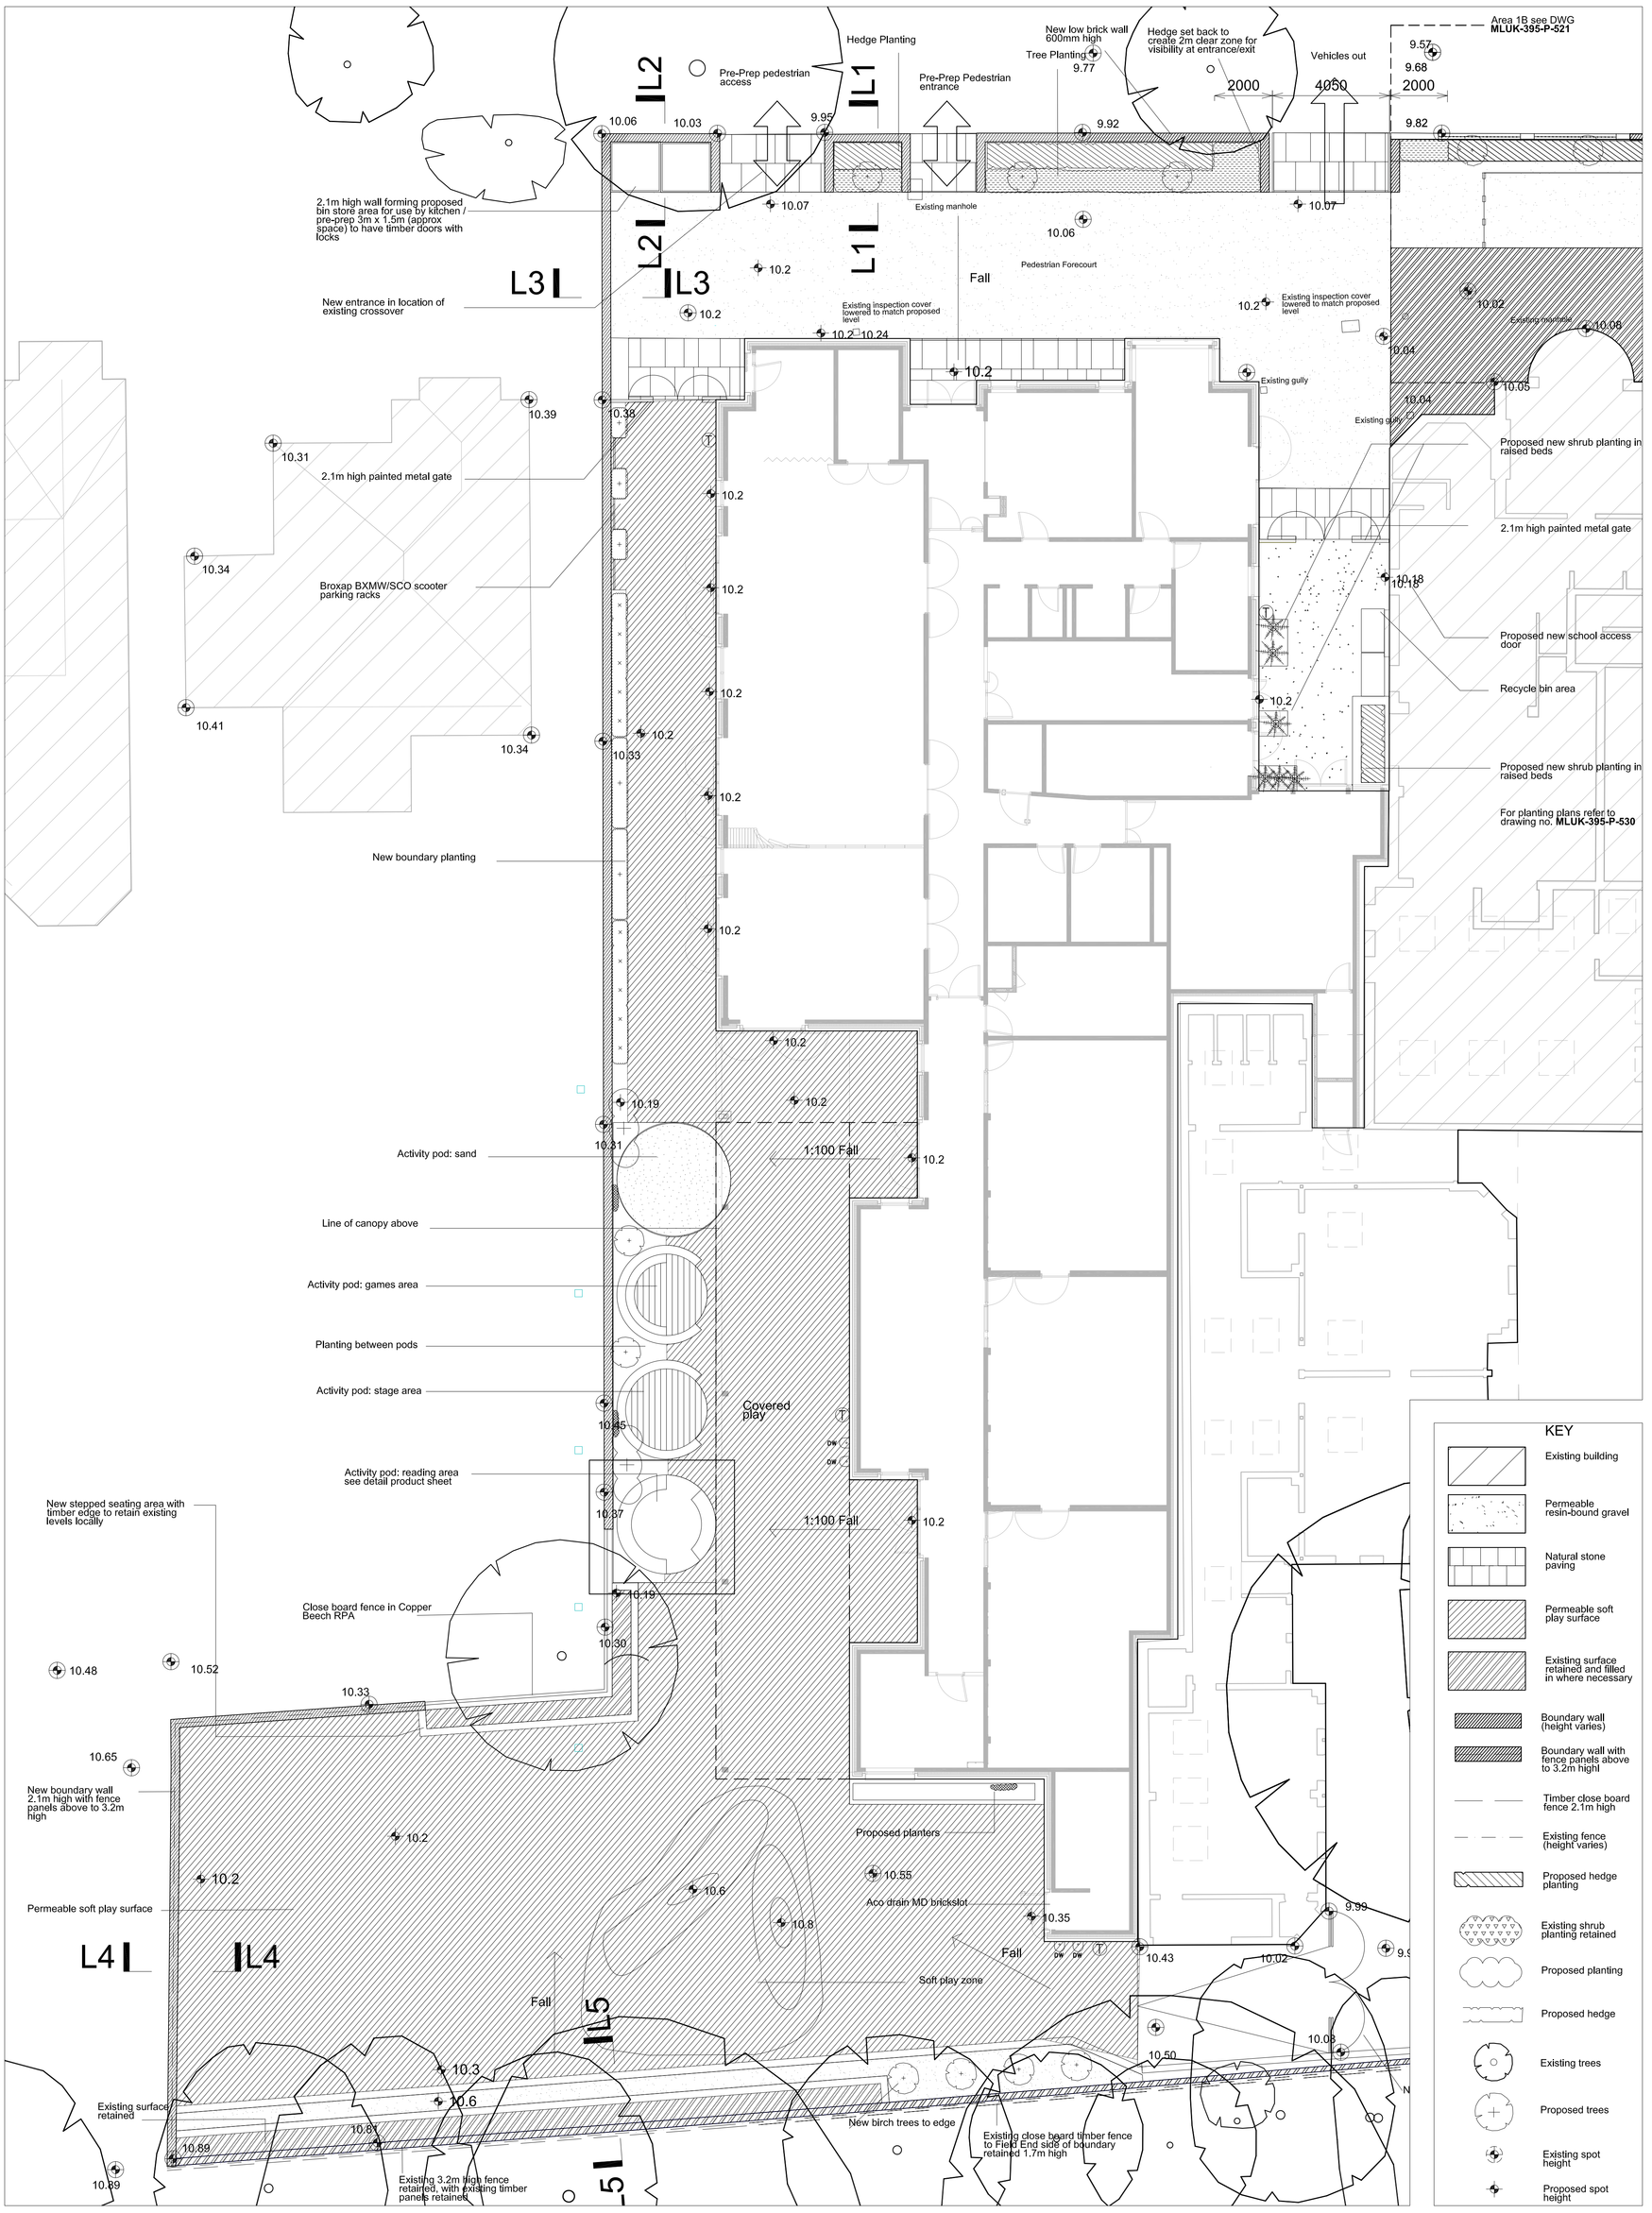

MaccreanorLavington

3rd Floor
19-21 Nile Street
London N1 7LL

t +44(0)207 336 73 53
f +44(0)207 336 76 55
e uk@ml-architects.com

Do not scale from this drawing. Verify all dimensions on site. Drawing should be read in conjunction with information from all other design consultants and contractors. All drawings in digital format are for reference only, paper copies are available on request.

395 Newland House School

Title: Proposed GA Landscape Plan - Area 1A and Area 2

Drawing No: MLUK / 395 / P / 520

Status: PLANNING

Scale: 1:100 @ A1

Date: 28.02.2014

0m 2m 4m 6m 8m 10m

N

Rev	Details	
-	28.02.14	Issued for Planning Conditions Discharge

LB Richmond Reference:
DC/FIJ/09/3265/FUL/FUL