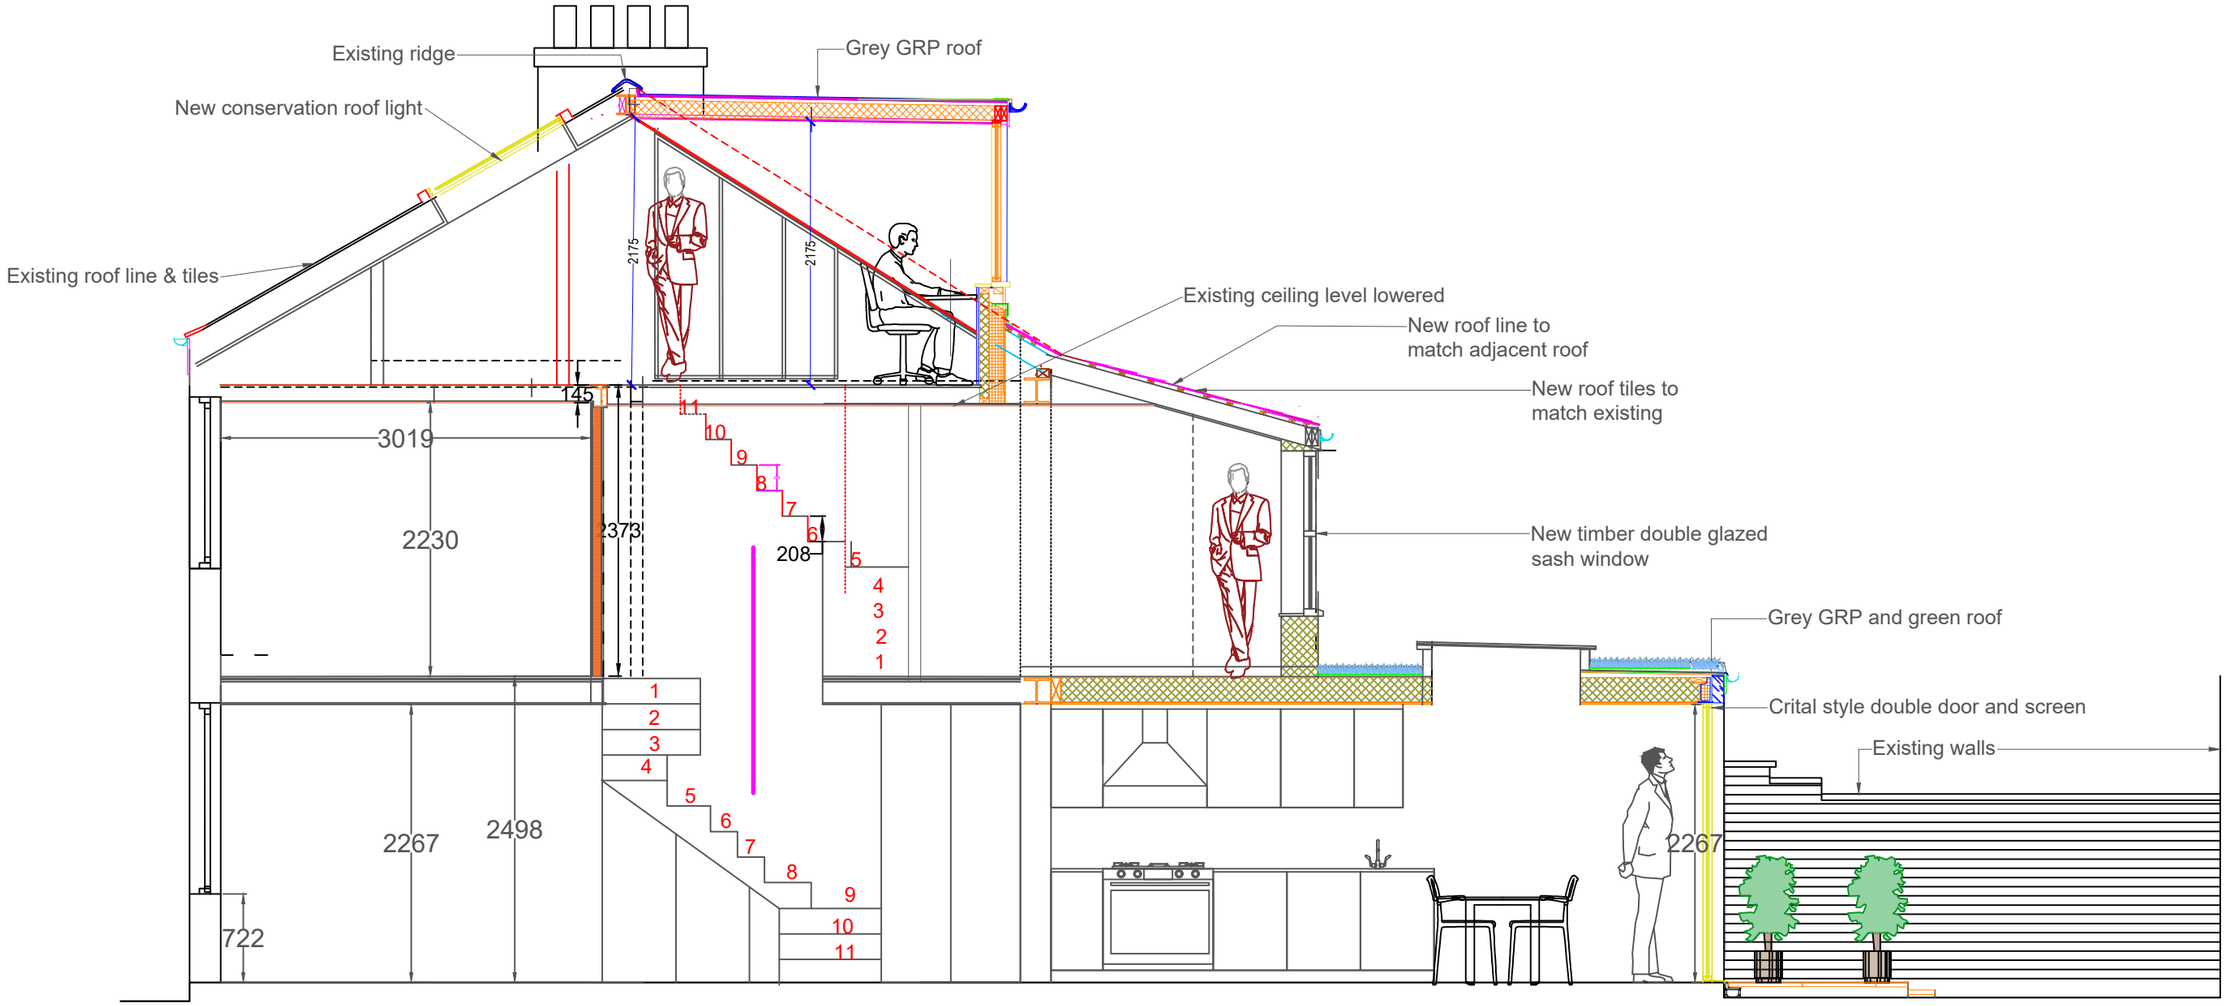

Section

0m 1 2 3 4 5

Scale

Rev E - Planning Application 2024
Rev A - Green Roof 16 7 23

REVISION	NOTES	DATE

JOB: 22 Princes Road, Richmond, TW10 6DH

CLIENT:

DRAWING: Proposed Section

DATE:

DWG NO: 190 - 108 REVISION: E

STATUS:

SCALE: 1:50 @ A3

STUDIO 303 LTD 07774691834

DO NOT SCALE FROM THIS DRAWING. ALL DIMENSIONS TO BE VERIFIED ON SITE. COPYRIGHT PROTECTED.