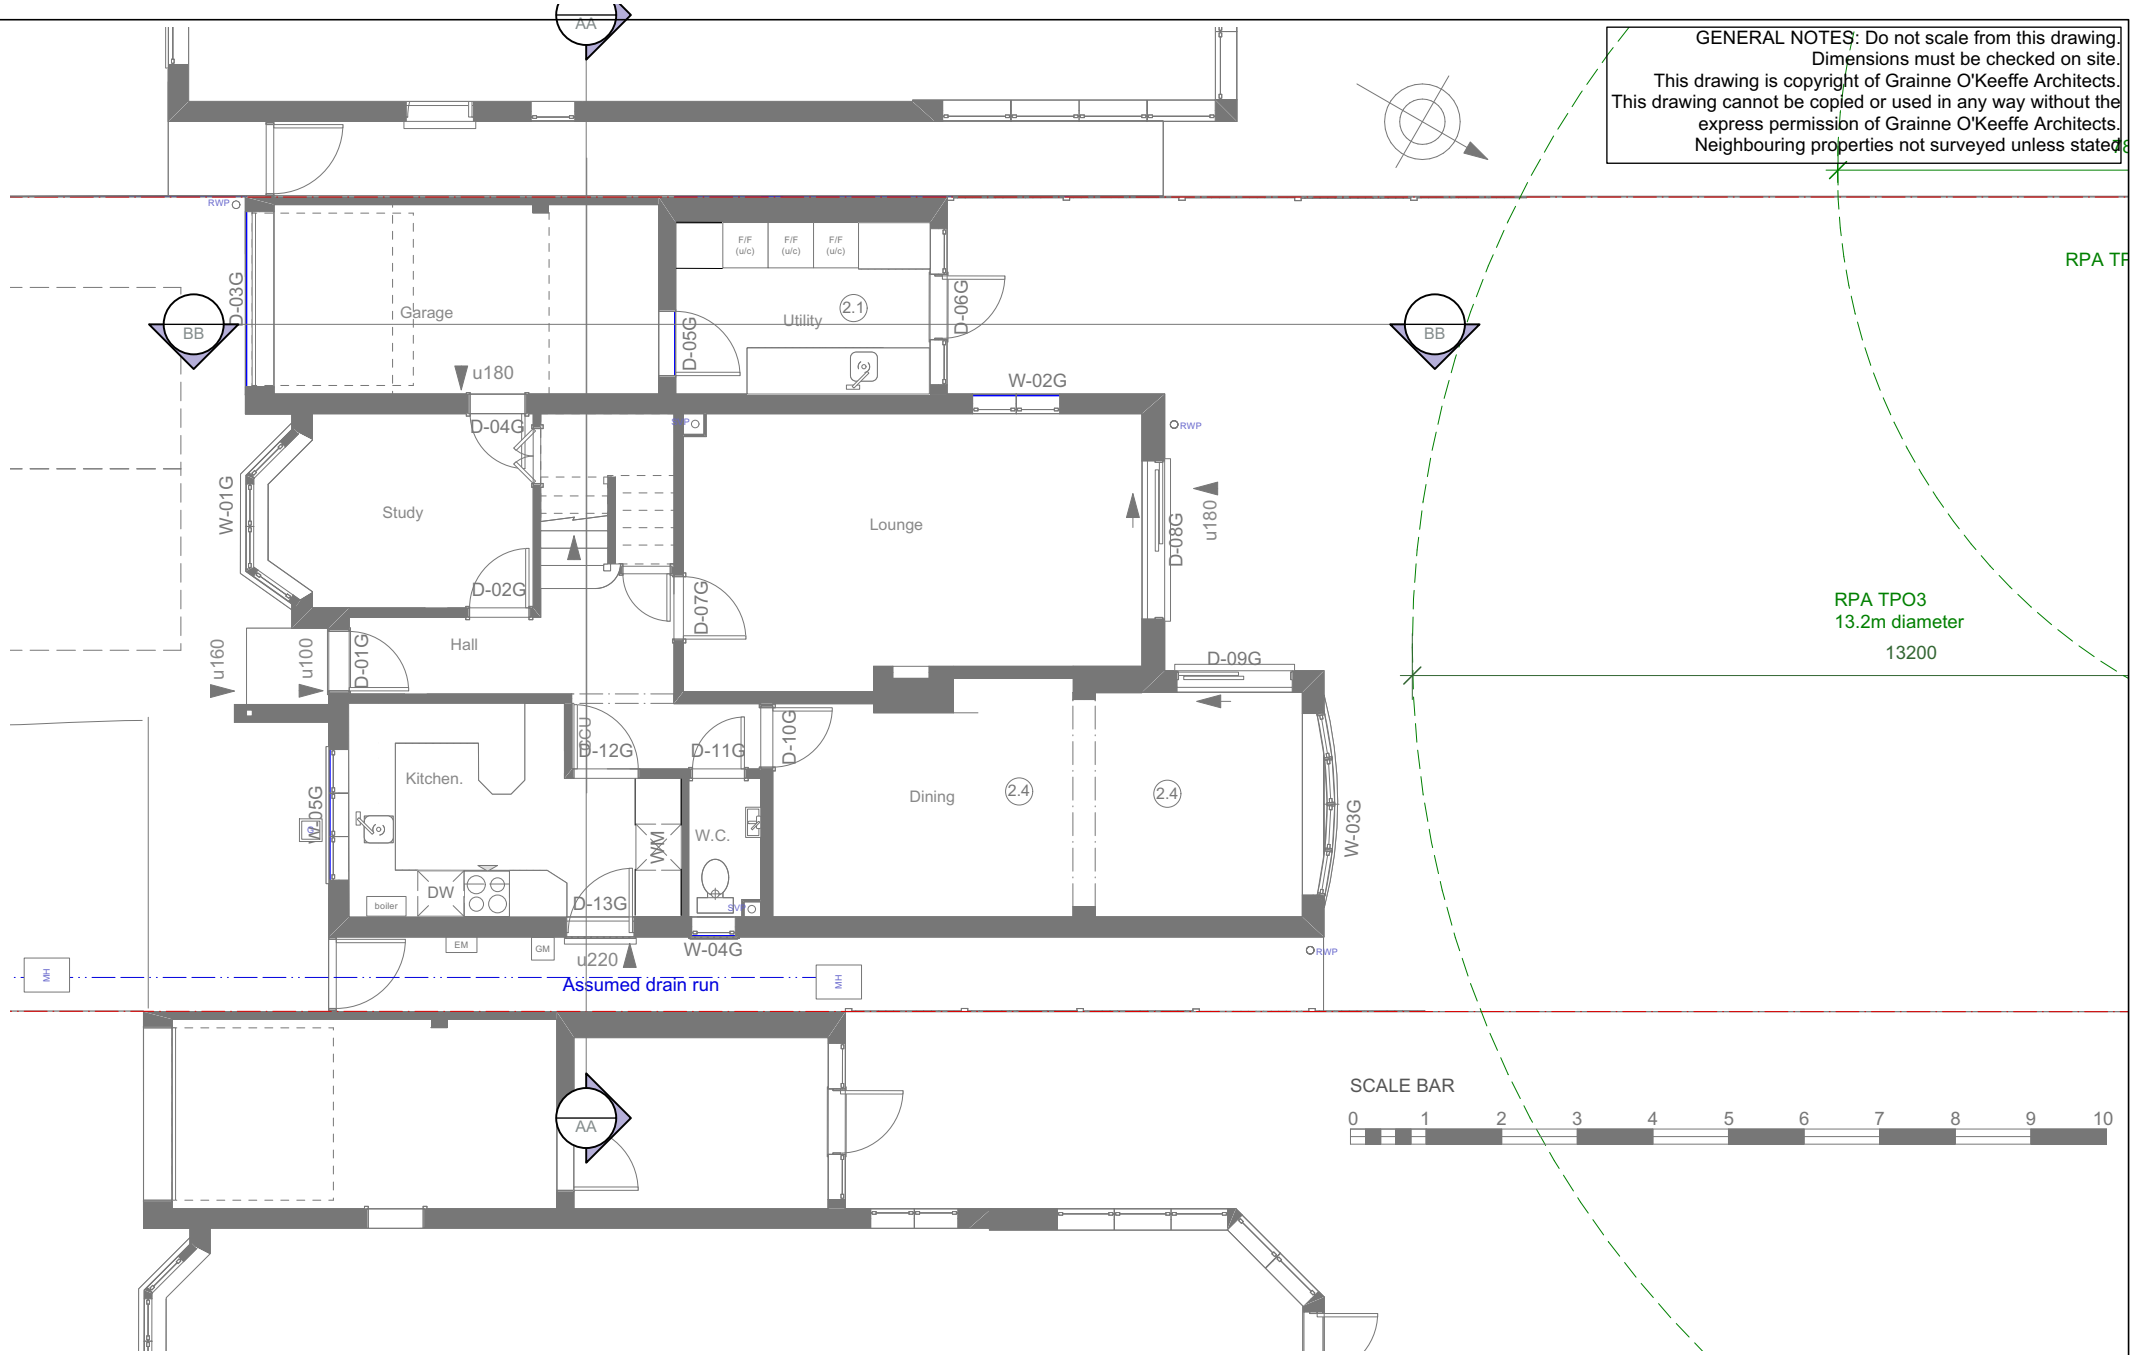

GRÁINNE O'KEEFFE ARCHITECTS LIMITED
Atrium, 36 Broad Lane, Hampton, TW12 3AZ
020 8941 1061 07976 389970
grainnearch@btopenworld.com
www.gokarchitects.co.uk

Job Name: 2 Broadmead Close	Job No: 2024-03	Revisions	Rev No
Drawing Name: Gound Plan Existing	Dwg No: 01 A / Scale: 1:100		Last Edited: 20/6/24 13:59:59