NOTES / SPECIFICATION

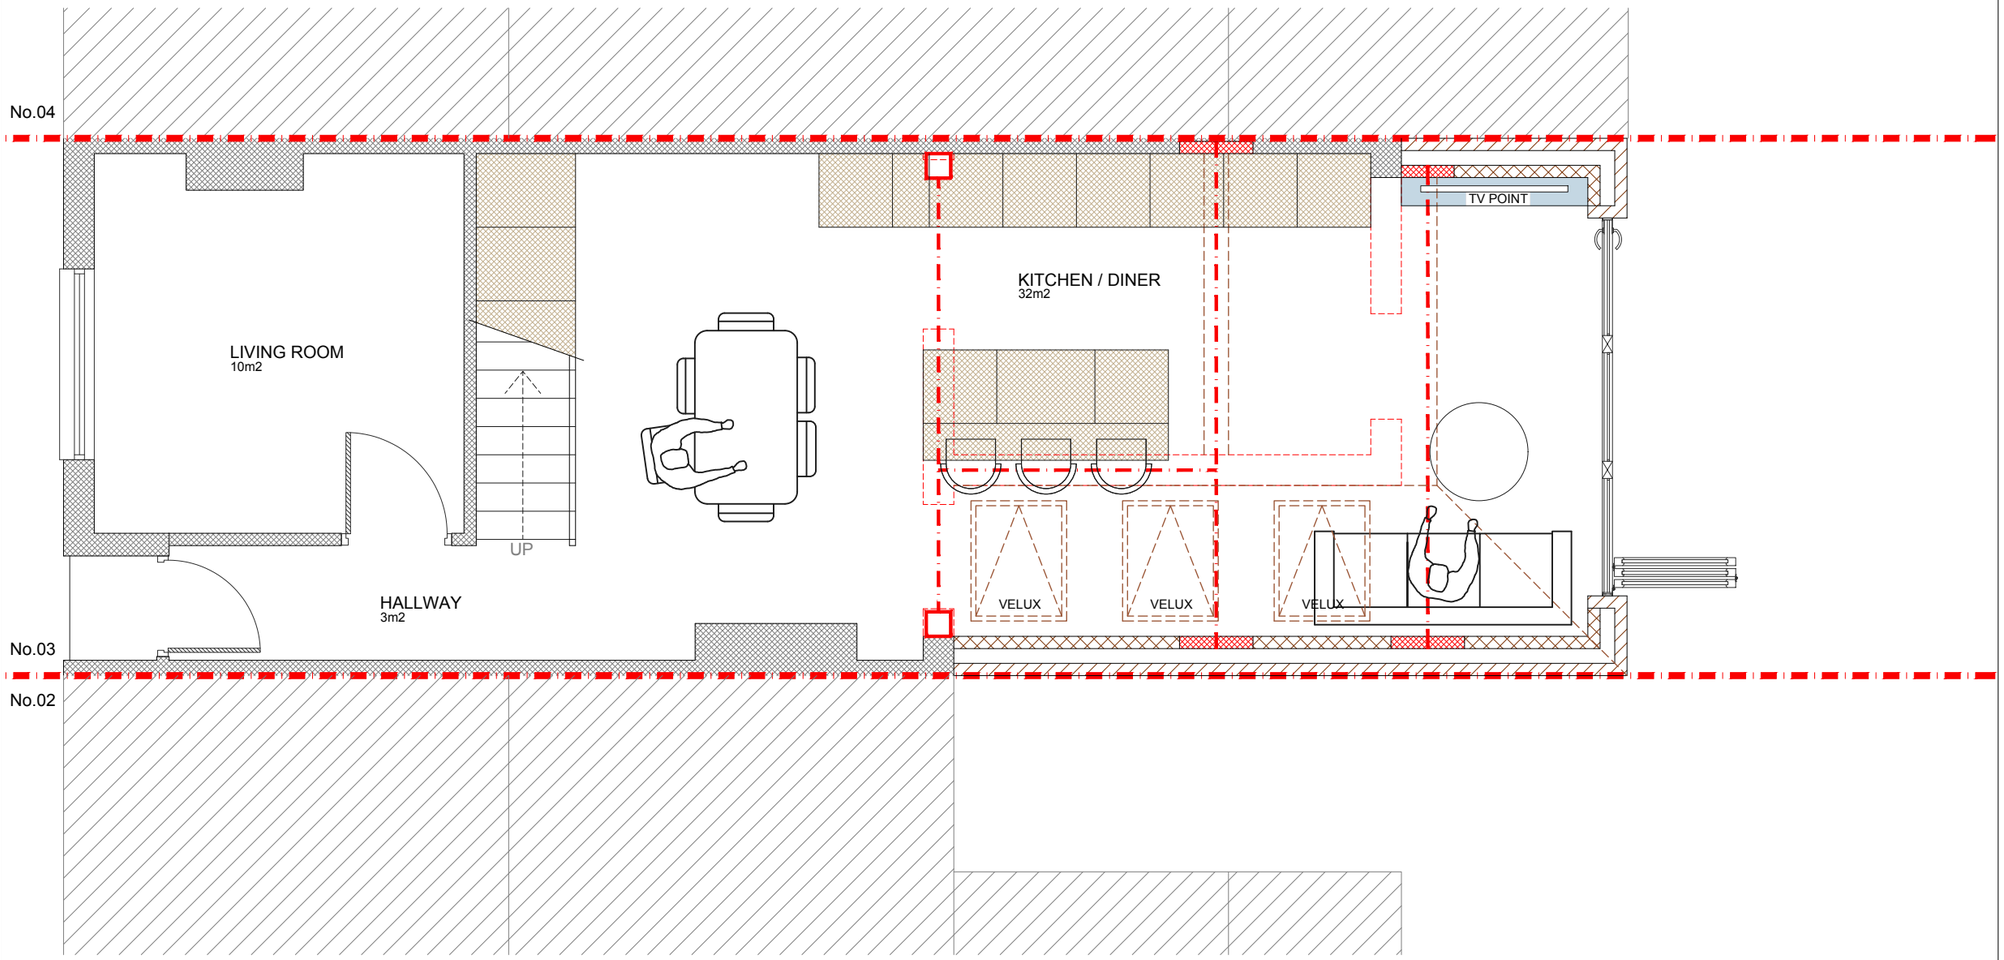

N

REV	DATE	NOTES

CLIENT
RICHARD HEWITT

PLANNING

PROJECT
3 HAMILTON ROAD
TW2 6SN

DRAWING TITLE
PROPOSED GROUND
FLOOR PLAN

SCALE 1:50@A3
DATE 02-07-24
DRAWN LD

DRAWING NO. PP-03

REV.

0 0.5 1 1.5 2 2.5
Meters @ 1:50@ A3

STUDIO DOCHERTY