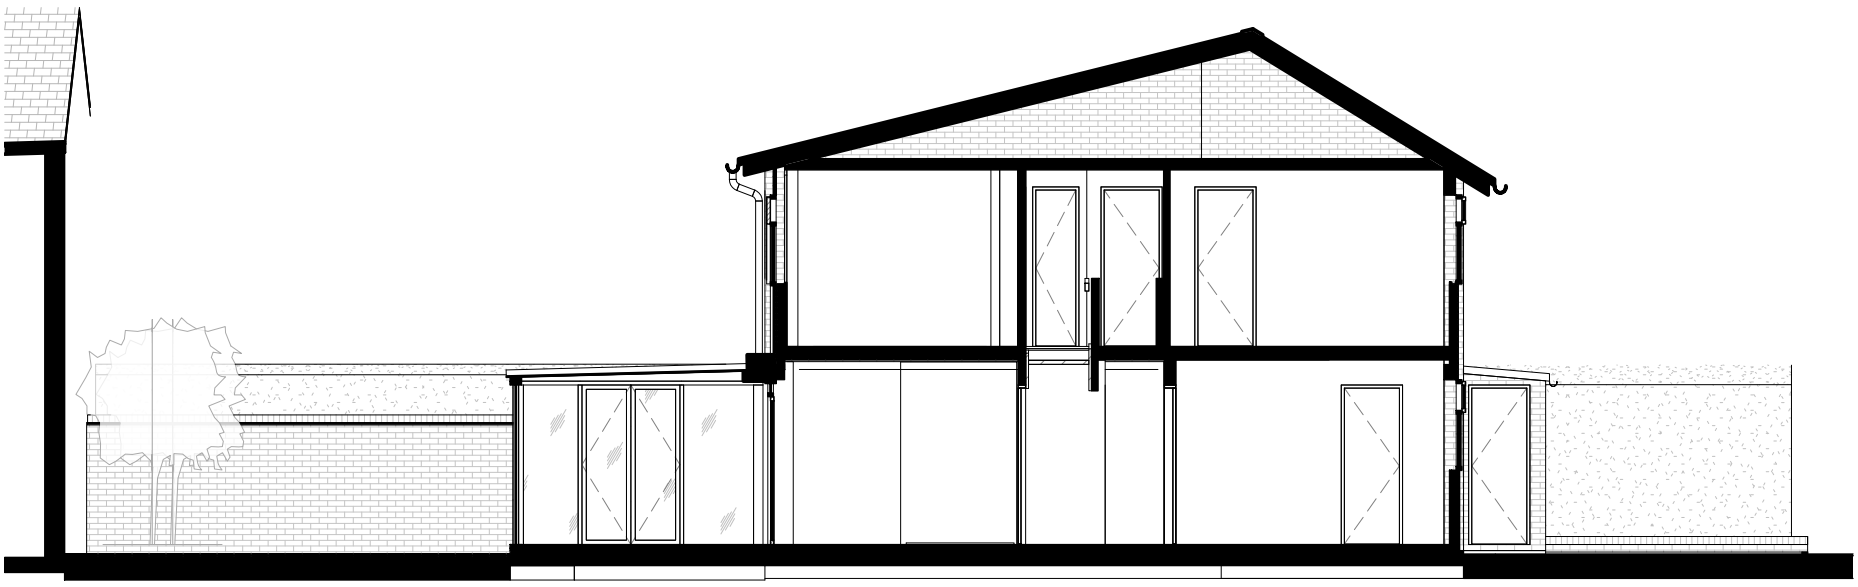

1 Existing Section AA

2 Proposed Section AA

0m 2m 4m 6m 8m 10m

VISUAL SCALE 1:100 @A3

Notes

Please report any discrepancies on the drawing to LA immediately.
Do not measure off the drawing. All dimensions to be checked on site.

Revision	Description	Date
PP0	First Issue	dd/mm/yy

Location

London Atelier
Architecture, Interior, Museum and Exhibition Design
Studio 7
160 Barlby Road
London W10 6BS
+44 (0) 20 3490 2140
info@londonatelier.com
www.londonatelier.com

Drawing Status: Prior Approval

Project Title: 209, Ashburnham Road, Ham, Richmond Upon Thames, TW10 7SE

Drawing Title: Existing & Proposed Section-Long-AA

Drawing No.	Rev.	Scale	Date
LA132_301	PP0	1 : 100@A3	04/07/2024