DO NOT SCALE. USE FIGURED DIMENSIONS ONLY.
ALL DIMENSIONS TO BE CHECKED ON SITE

Scale (m) @ 1: 100

0 1 2 3 4

N

Fire Strategy Legend

- **30min FR Separation - NEW**
- **60min FR Separation - NEW**
- **30min FR Separation - EXISTING** Existing wall to provide 30 minutes Fire Resistance - survey & repair as required
- **60min FR Separation - EXISTING** Existing wall to provide 60 minutes Fire Resistance - survey & repair as required
- **FD30 Door - NEW** FD30s indicates smoke seals are required.
- **FD60 Door - NEW** FD30s indicates smoke seals are required.
- **FD30 Door - EXISTING** FD30s indicates smoke seals are required. Refer to schedule for remedial work required.
- **FD60 Door - EXISTING** FD30s indicates smoke seals are required. Refer to schedule for remedial work required.
- 24 **Room Occupancy** Exit capacities are based on the occupancies shown and these must not be exceeded.
- **900 x 1400mm Wheelchair Refuge**
- HB **Door on hold opener**
- **Final exit** Directional escape signage shown on plan. Final locations to be agreed with RBCA on site. Fire escape signage will either be illuminated type as per MEP specification or as N15
- **Circulation**
- **Circulation - Escape Stair**
- **Areas of Special Fire Hazard**
- **Extent of Fire Compartment - boundary to be 60mins fire resisting construction**
- **30/15 ceiling/ loft cavity barrier** Specification: P10/432A
- **60/60 ceiling/ loft cavity barrier** Specification: P10/432B

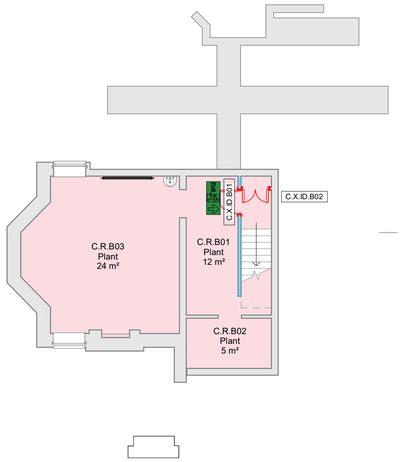

1 Basement
1 : 100

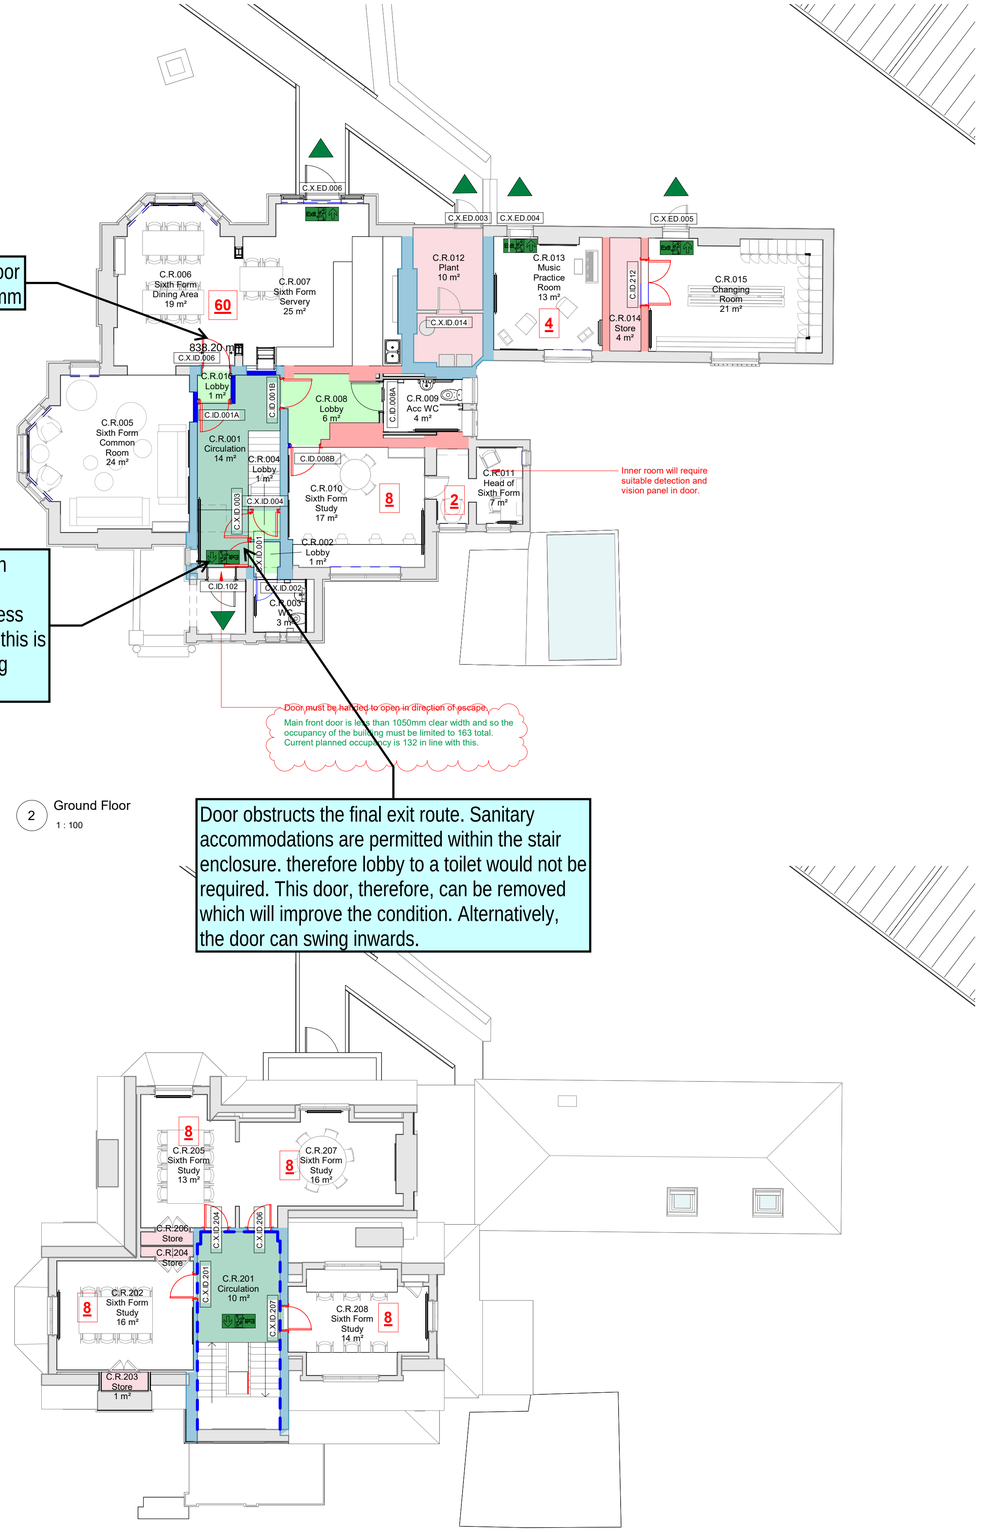

2 Ground Floor
1 : 100

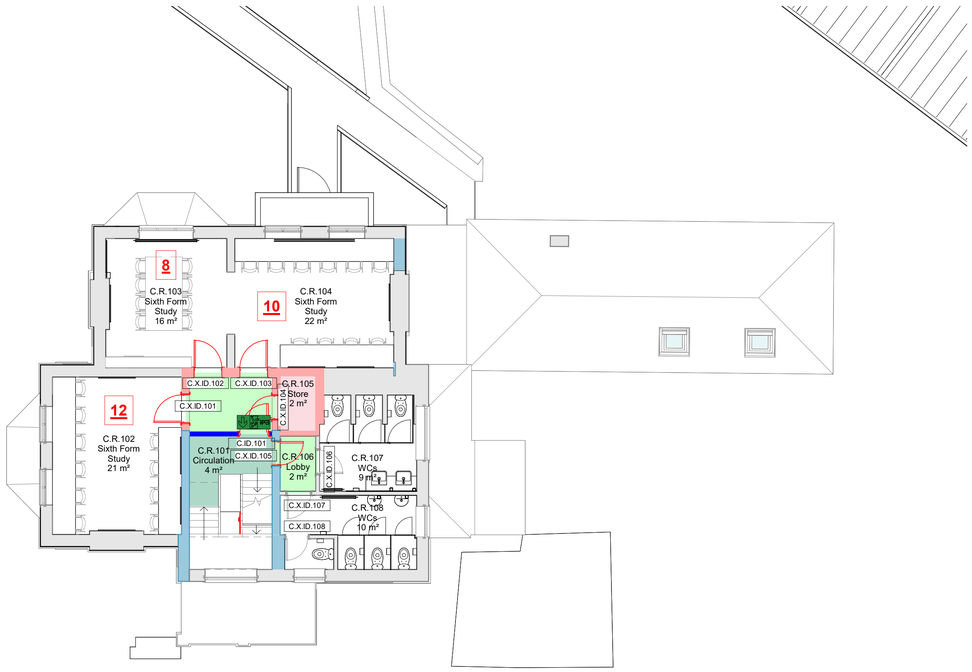

3 First Floor
1 : 100

4 Second Floor
1 : 100

REV	DESCRIPTION	DATE
P03	Revised as clouded	03.05.24
P02	Revised As Clouded For Tender	12.04.24
P01	Stage 4 Tender issue	22.03.24

IID
IID Architects
Richmond Place
15 Petersham Road
Richmond
TW10 6TP
info@iid.co.uk
020 3274 1000
www.iid.co.uk

CLIENT
Thomas's London Day Schools

PROJECT
Thomas's College - Red House

DRAWING TITLE
Red House - Fire Strategy Plan - Sheet 1

SCALE @ A1: 1 : 100

DRAWING NUMBER							REV
Project No.	Origin	Zone	Level	Type	Drawing Number		
1714	IID	C	XX	DR	A-1600		P03