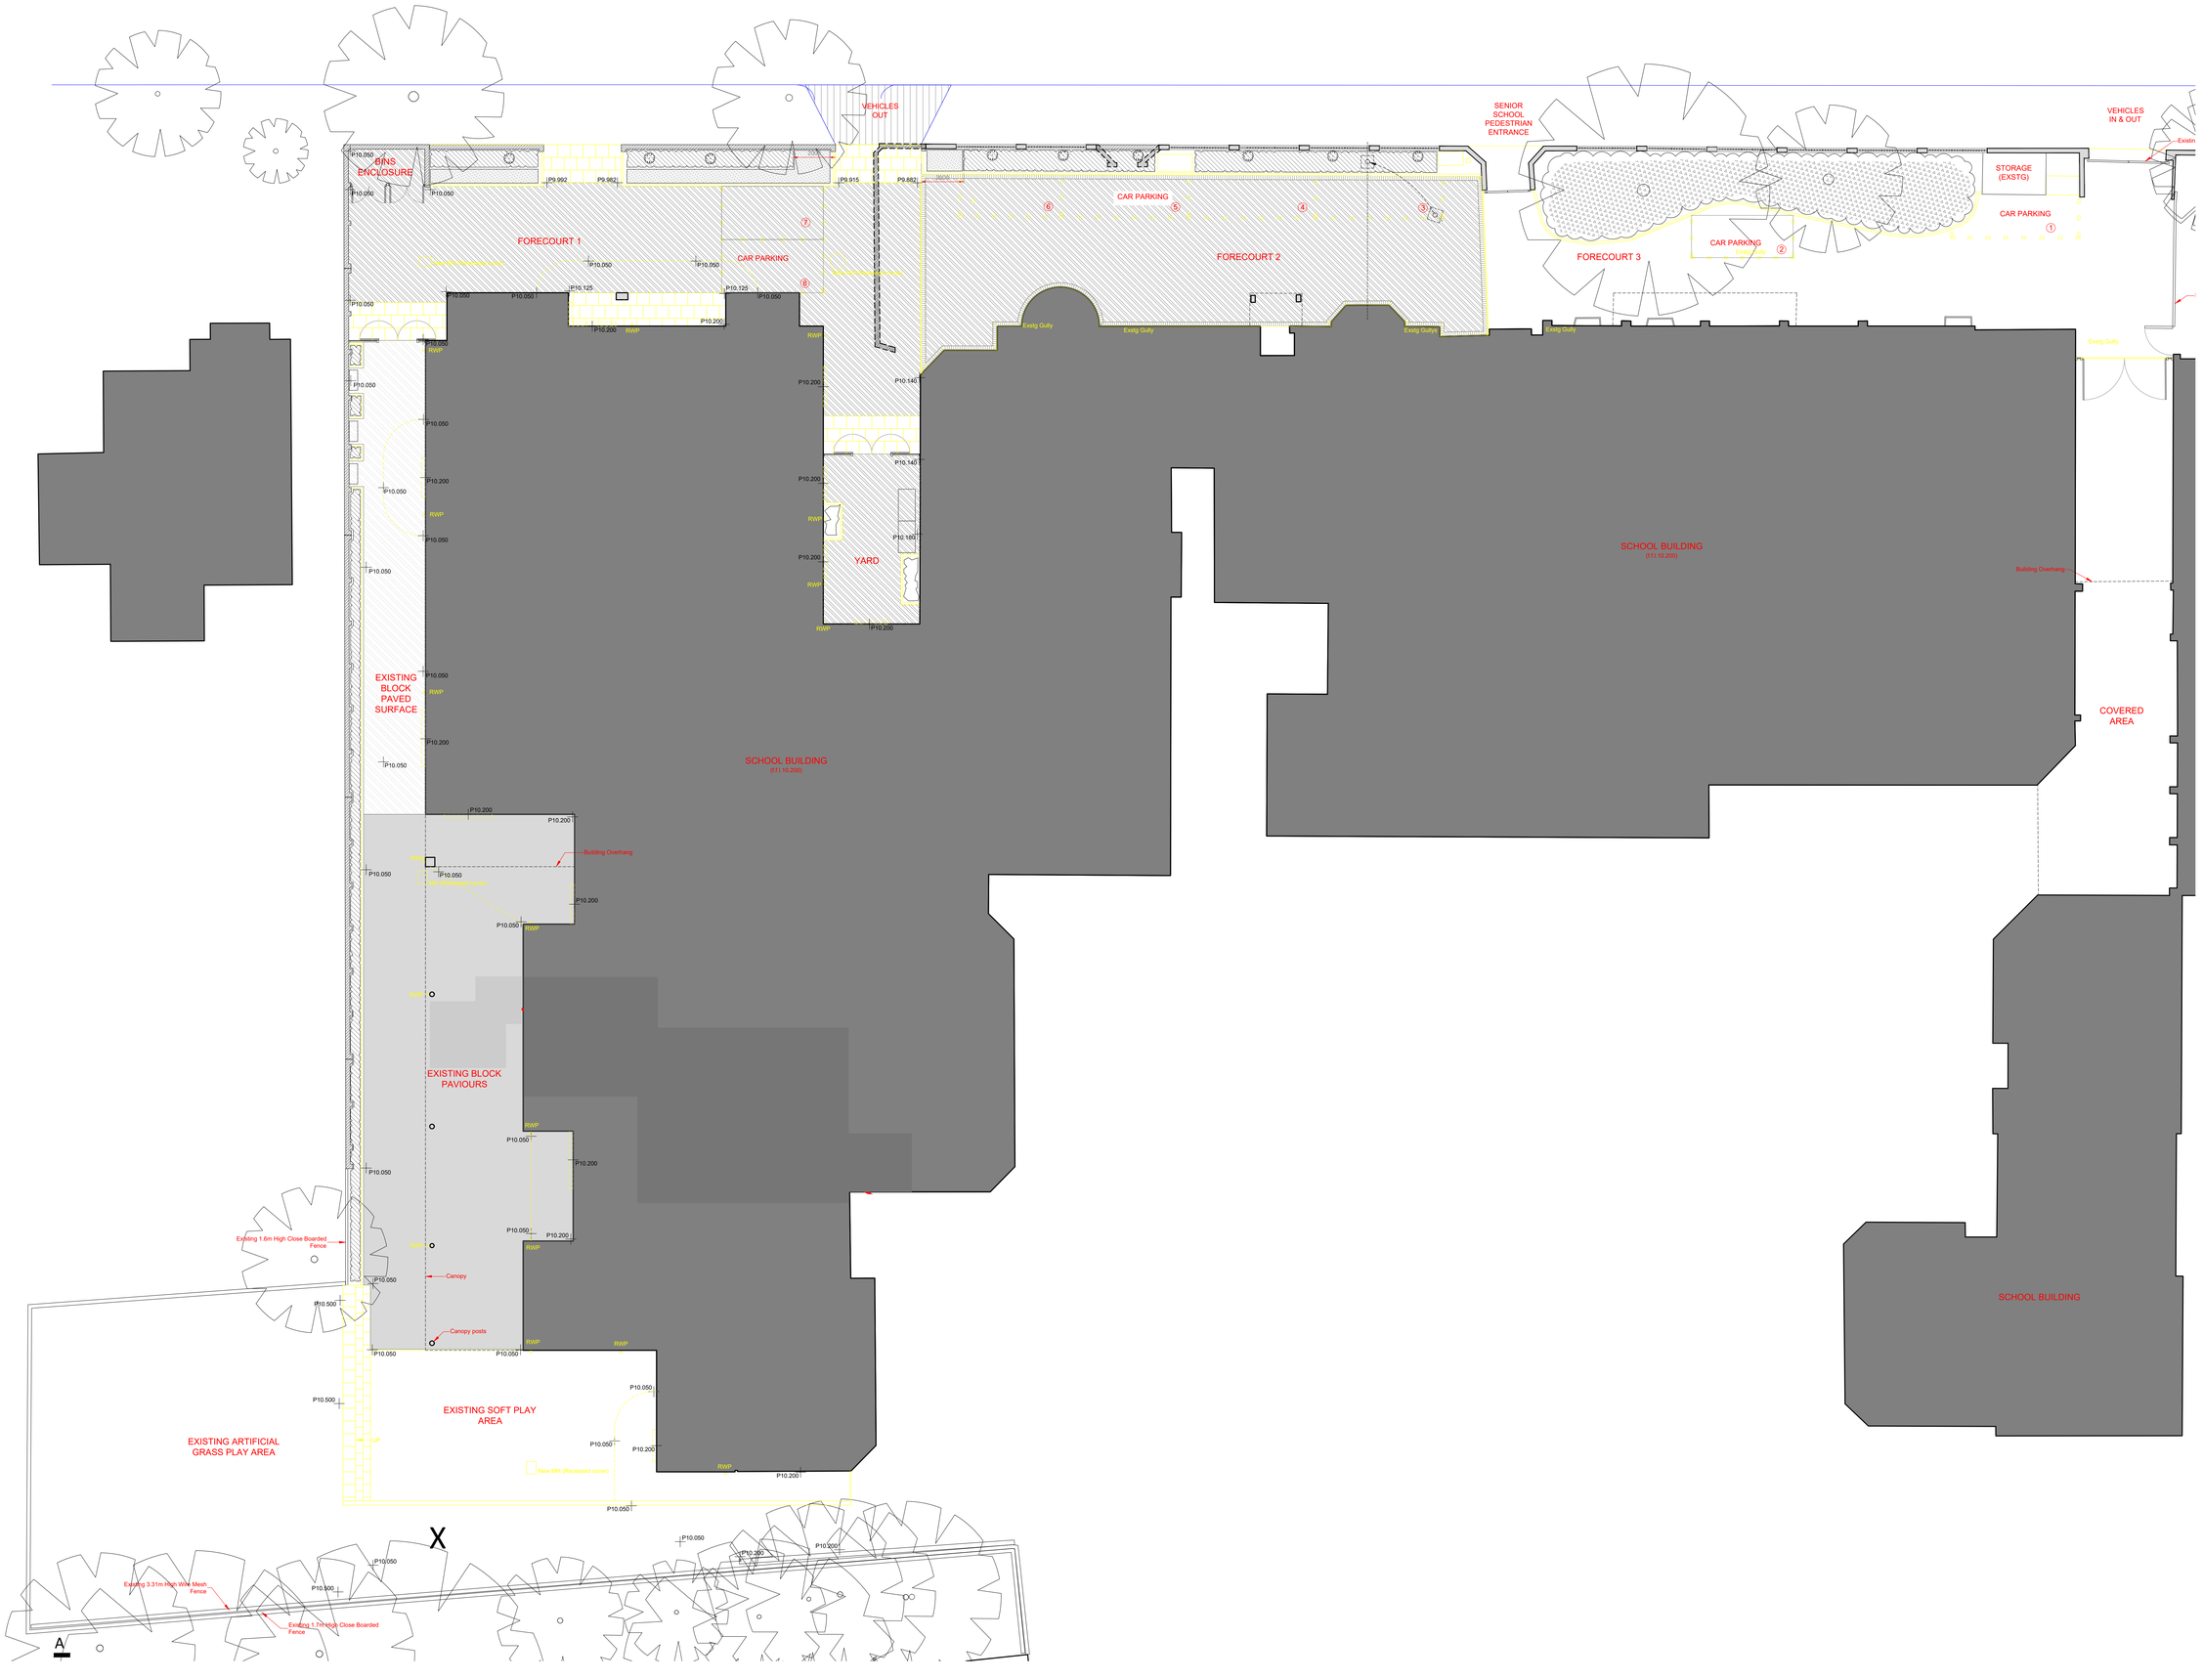

Revisions

-

Notes/Key

-

Macallan Penfold Ltd, The Barn, 23b High Street, Alton, Hampshire, GU34 1AW
T: 01252 622619 E: info@macallan-penfold.co.uk
W: www.macallan-penfold.co.uk

Copyright
This drawing copyright of Macallan Penfold Ltd, and must not be copied, altered or reproduced in any way or passed on to a third party without written authority. All dimensions subject to site survey and verification. Not to be scaled for construction purposes.
Ordnance Survey, (c) Crown Copyright 2015. All rights reserved. Licence number 000000000

0m 1m 2m 3m 4m 5m 6m

Scale: 1:100 at A0
Date: May 24
Drawn: MP
Checked: -

Client: Newland House School
Project: Pre-Prep Building
Drawing Title: Site Plan showing proposed 'Wet Pour' sur
Project Number: 1075
Drawing Number: PP.20
Revision: