**Key:**

Existing boundary line **(Red line)**

Proposed to extend 3,000mm existing single storey rear extension and to extend 5.145mm right flank extension **(Hatch in cyan)**

Proposed demolish existing single storey rear extension, rear and left flank conservatory **(Hatch in blue)**

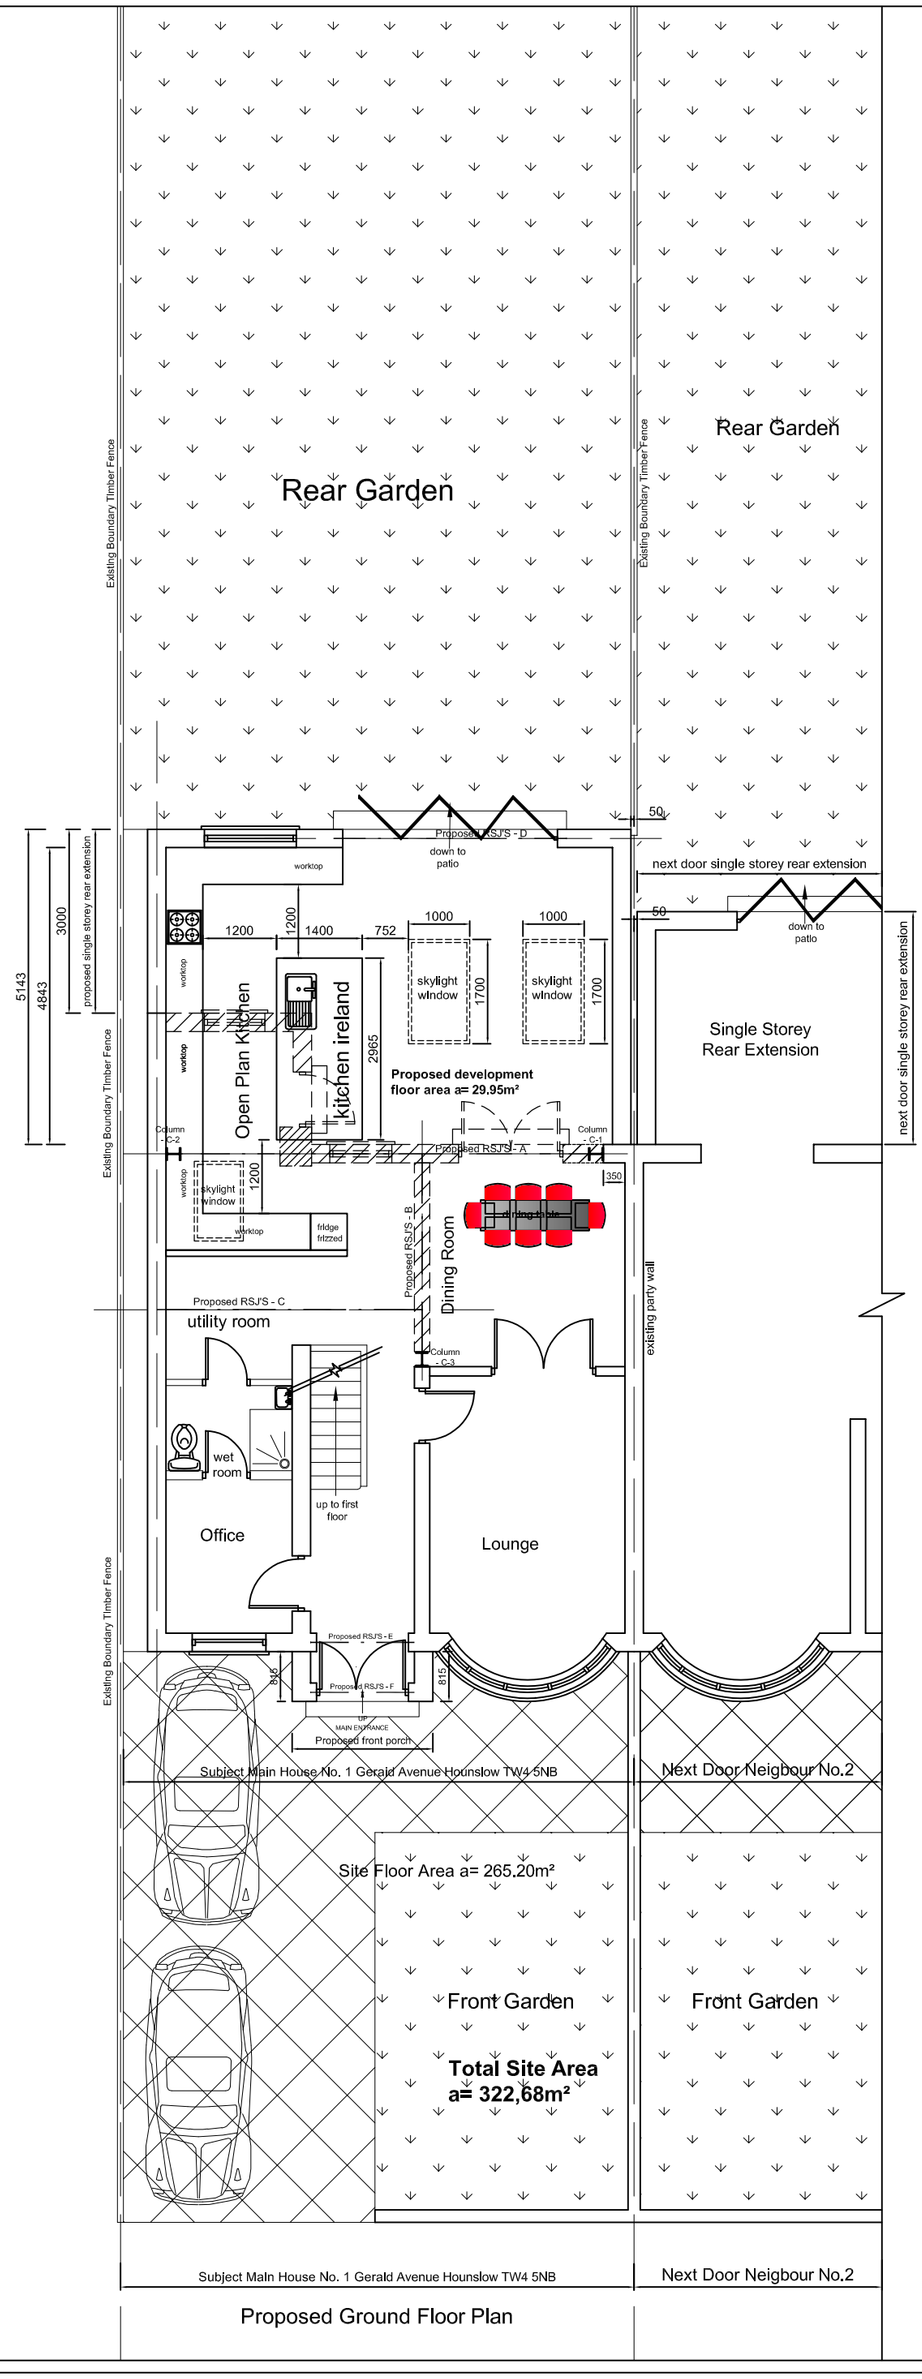


Proposed Ground Floor Plan

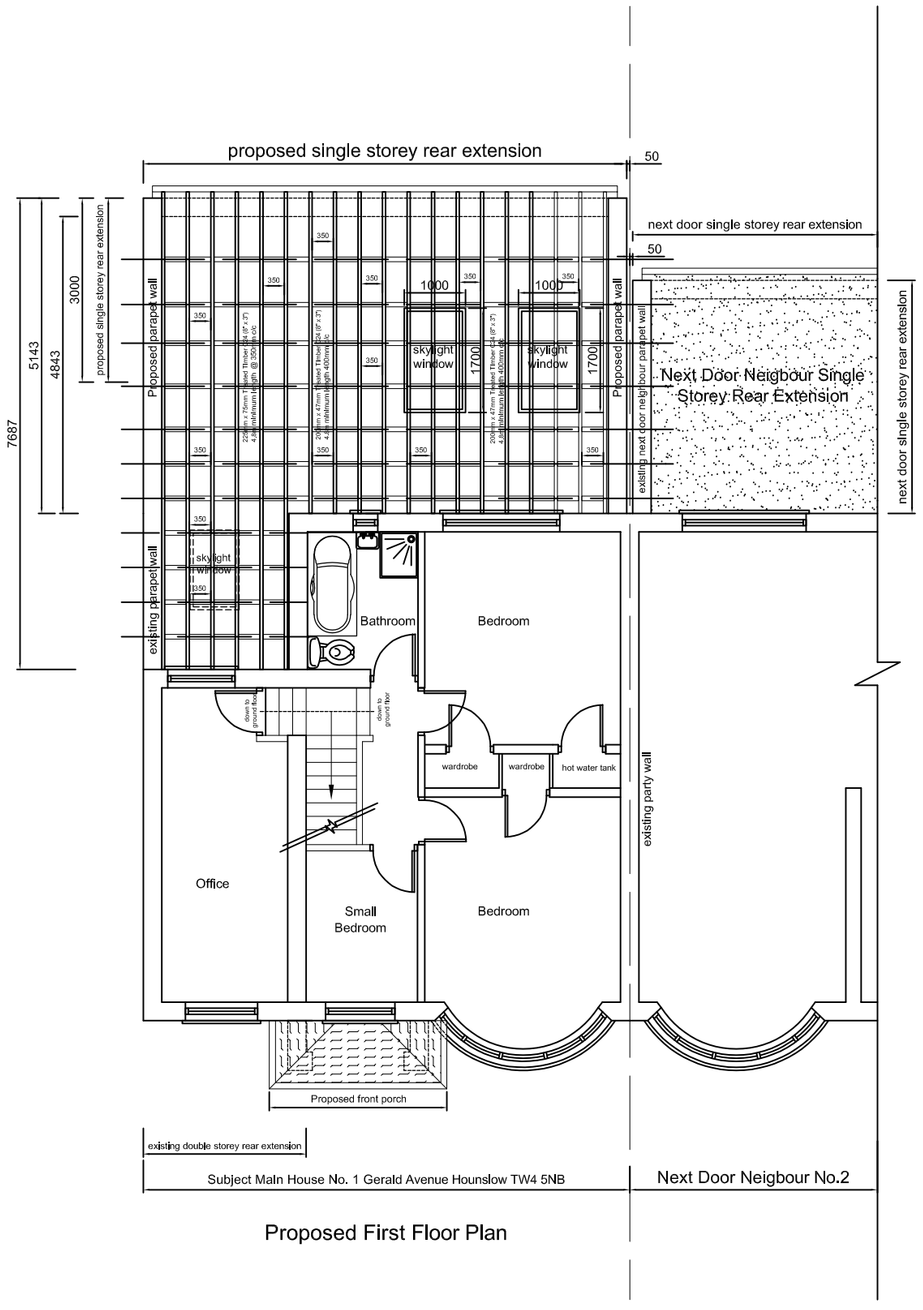


Proposed First Floor Plan

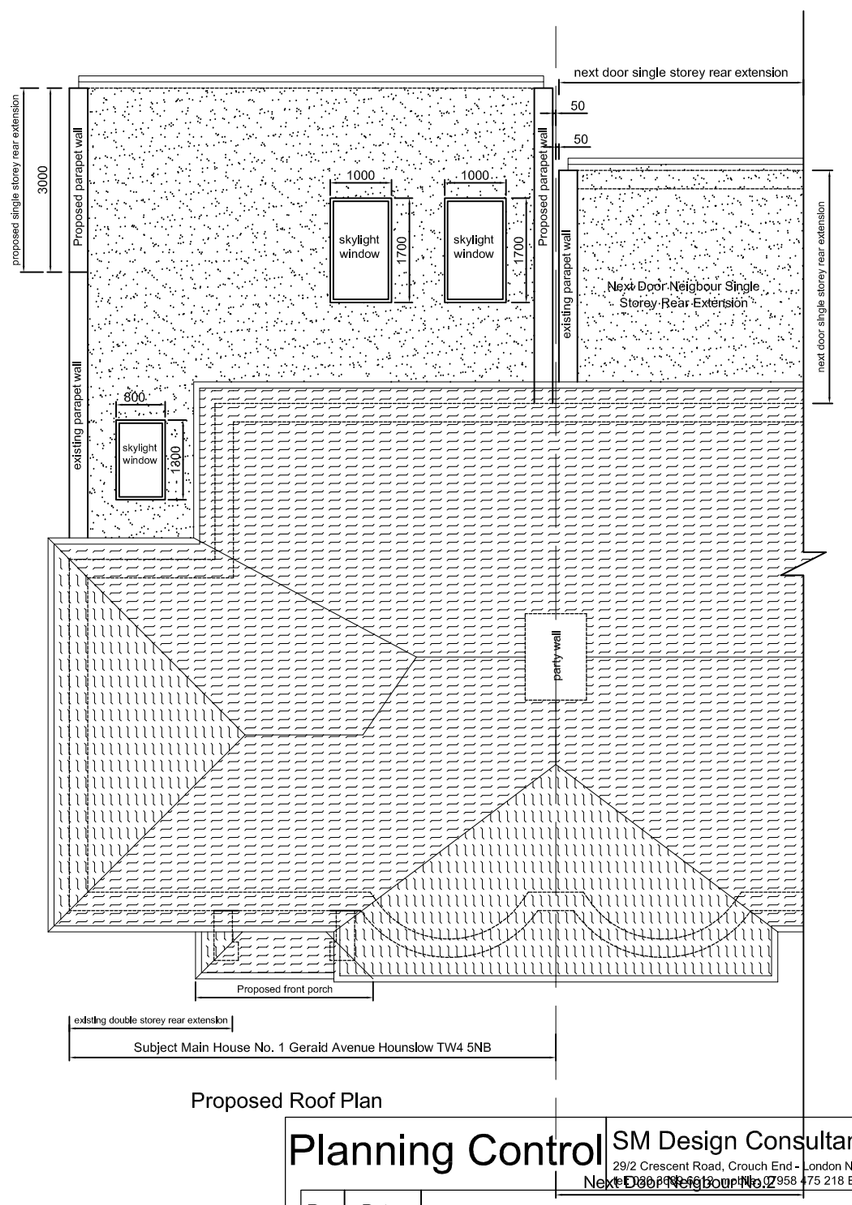


Proposed Roof Plan

Scale 1:100

0 1m 2m 3m 4m 5m 6m 7m 8m 9m 10m

# Planning Control

SM Design Consultancy Studio
29/2 Crescent Road, Crouch End - London N8 8AL
Mobile: 07958 475 218 E-mail: smdesignstudio@outlook.com

| Rev | Date |
|---|---|
| | |

| | |
|---|---|
| Site: | **1 Gerard Avenue, Whitton, Hounslow TW4 5NB** |
| Client: | **Mr. Bilal Rafique** |
| Drawing Title: | **Proposed Floor Plan Drawings** |
| Date: | **July 2024** |
| Scale: | **1:100** |
| Drg No: | **PC/2024/004** |

**NOT FOR CONTRACTION** A2 Format