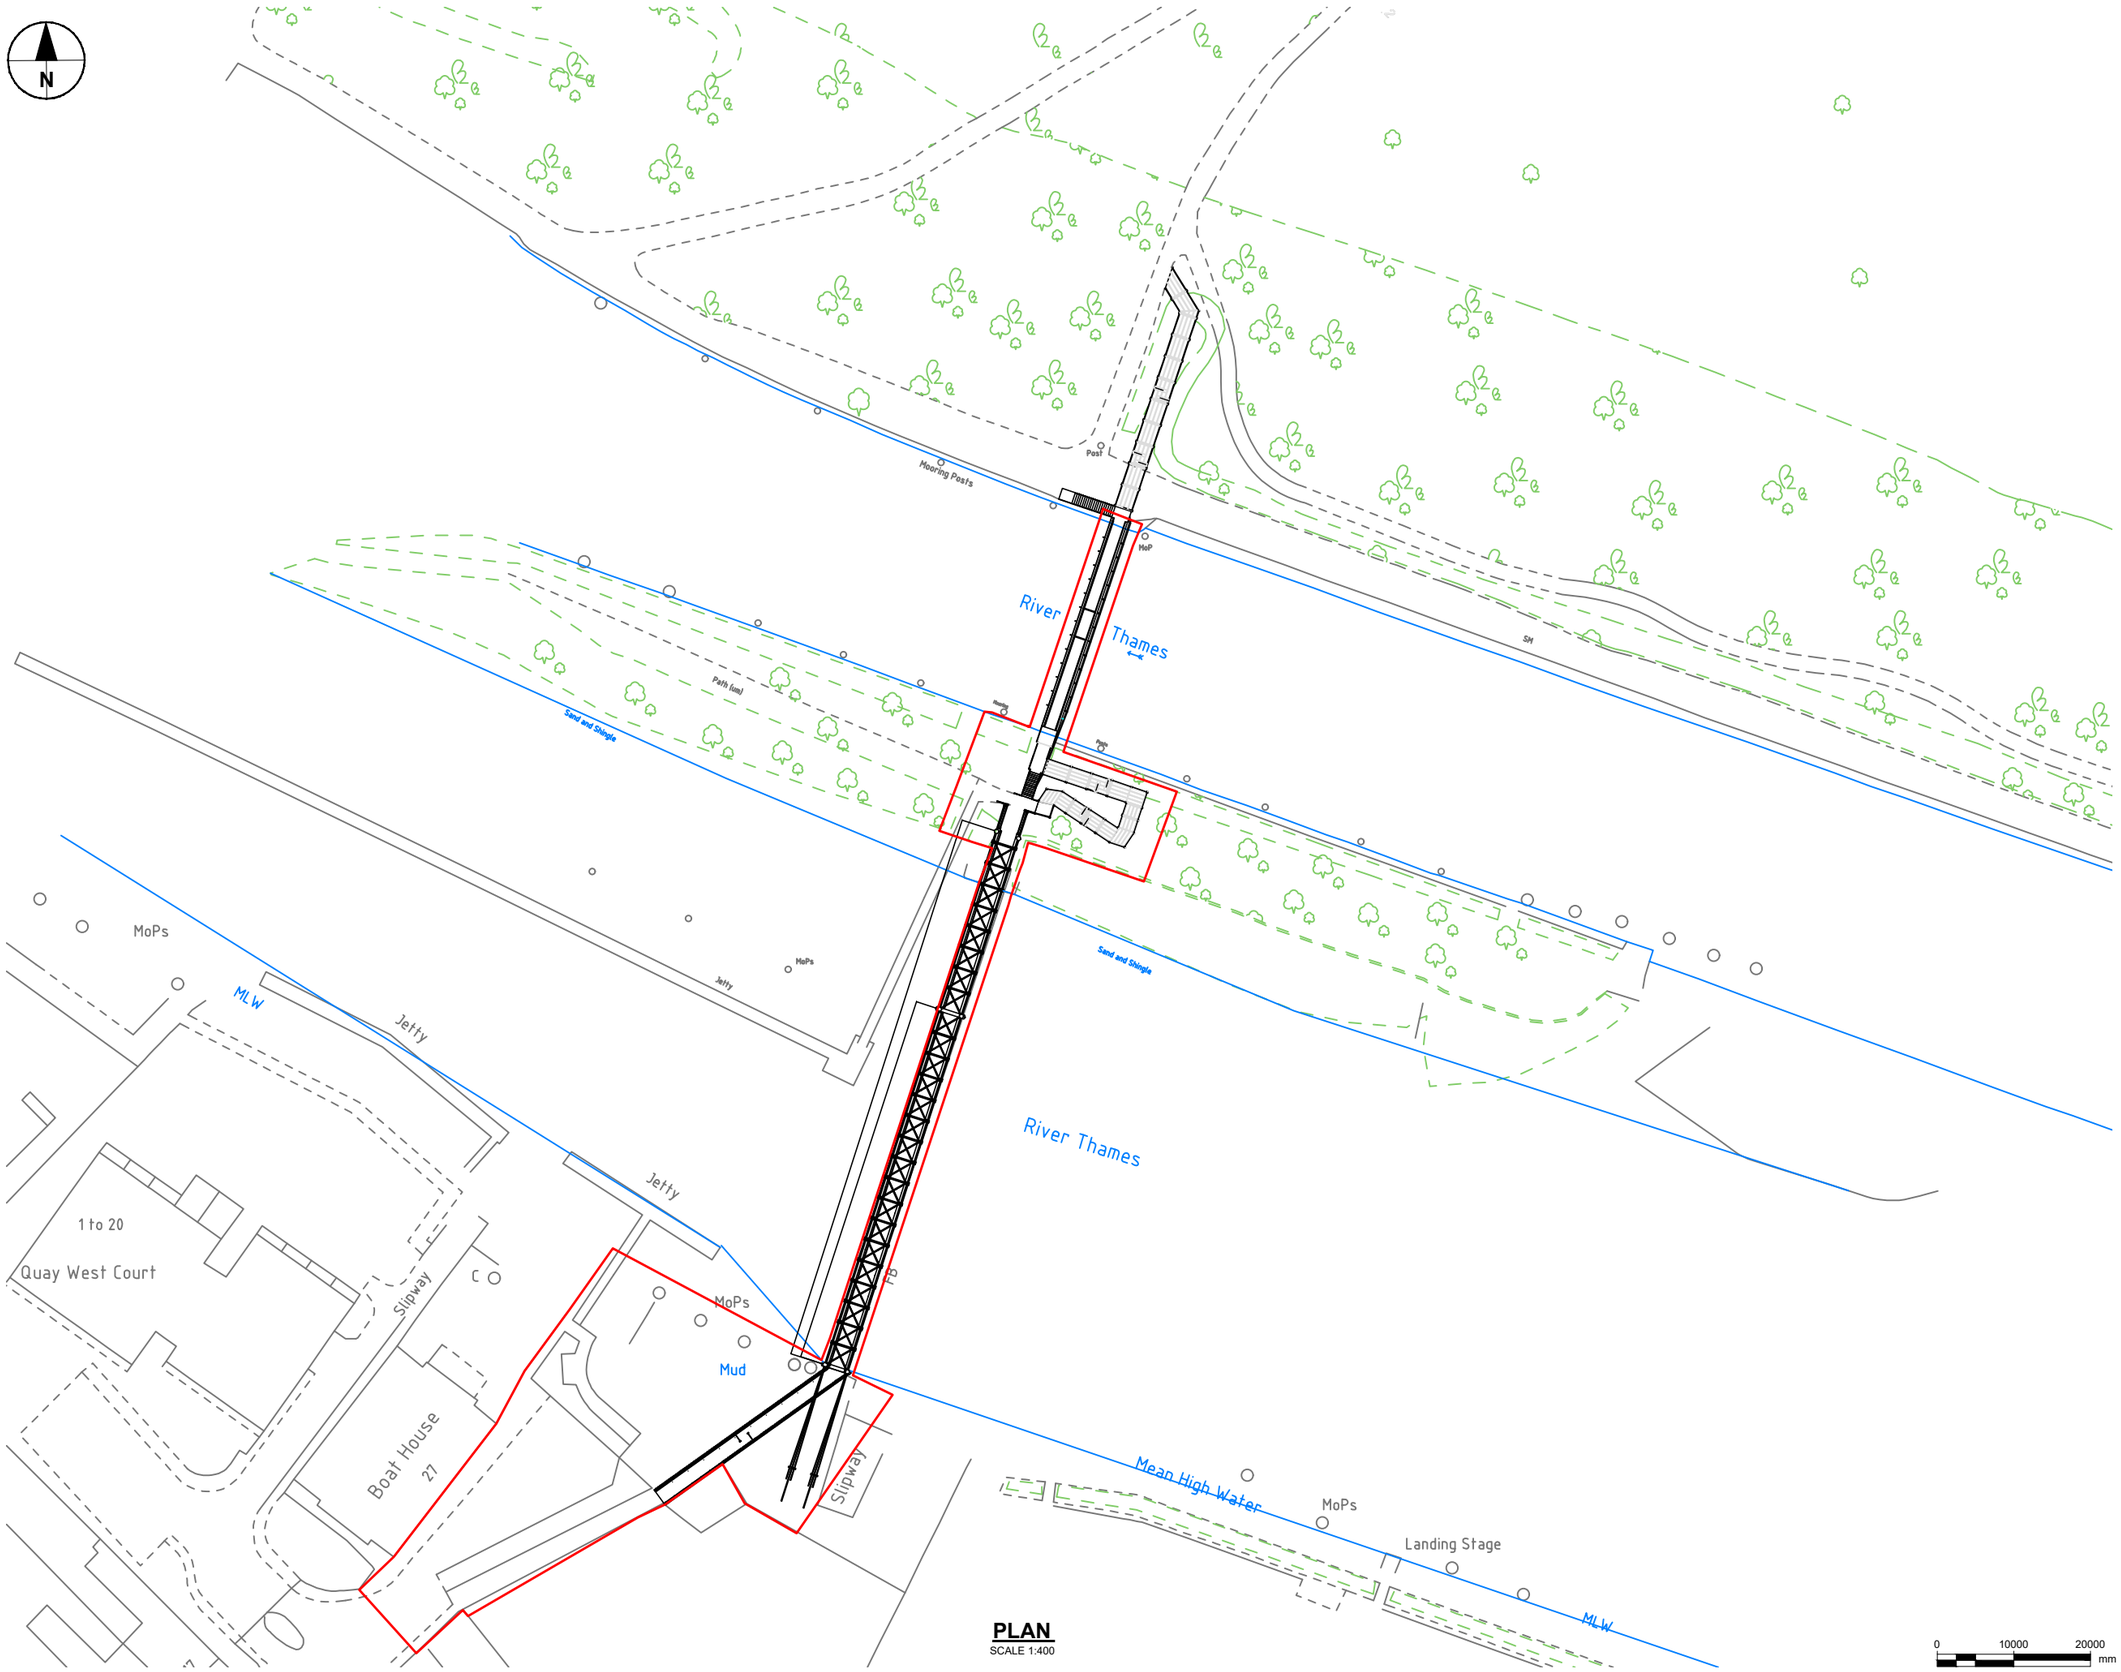

PLAN
SCALE 1:400

Last saved by: IONUT.PAUNESCU(2023-09-12) Last Plotted: 2023-09-12
Filename: \\UKCHF1PFPSW001.EU.AECOMNET.COM\DATA\CAD\CS\PROJECTS\IC\60662154_TEDDINGTON_REPAIRS\900_CAD_GIS\910_CADSHEETS\STR-SERIES\15.03.23\CE07\DETAILED DESIGN\SHEETS\60662154-ACM-SBR-00-ZZ-DR-CB-0006 - P04.DWG

Project Management Initials: IP Designer: PS Checked: CD Approved: DM ISO A1 594mm x 841mm

AECOM

Project

TEDDINGTON & LOCKCUT FOOTBRIDGE REFURBISHMENT

Client

LONDON BOROUGH OF RICHMOND UPON THAMES

Consultant

AECOM Ltd.
Saxon House
27 Duke Street
Chelmsford, Essex
CM1 1HT
United Kingdom
Fax +44 (0)1245 77 1200
Tel +44 (0)1245 77 1299
www.aecom.com

Notes

1. DO NOT SCALE FROM THIS DRAWING.
2. THIS DRAWING IS TO BE READ IN CONJUNCTION WITH ALL OTHER DRAWINGS AND SPECIFICATIONS ISSUED BY THE ENGINEER.
3. ALL DIMENSIONS IN MILLIMETRES, UNLESS NOTED OTHERWISE. ALL LEVELS IN METRES RELATIVE TO ORDNANCE SURVEY NATIONAL GRID.
4. ALL WORK TO BE UNDERTAKEN IN ACCORDANCE WITH SPECIFICATION FOR HIGHWAY WORKS (SHW).
5. TO BE READ IN CONJUNCTION WITH DRG. No. 60662154-ACM-SBR-00-ZZ-DR-CB-0001 FOR GENERAL NOTES.

Legend

= RED LINE BOUNDARY

© CROWN COPYRIGHT AND DATABASE RIGHTS (2023) ORDNANCE SURVEY 100019441

ISSUE/REVISION

Rev	Date	Description	Drn/Chk/Appr
00	12/09/23	Planning - For Approval	IP/DM/DM

Key Plan

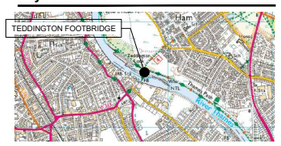

Suitability Status

S4 - Suitable for Approval

Project Number

60662154

Sheet Title

PLANNING/LISTED BUILDING CONSENT APPLICATION BOUNDARY

Sheet Number

60662154-ACM-SBR-00-ZZ-DR-CB-0006

Scale: 1:400 **Rev:** 00