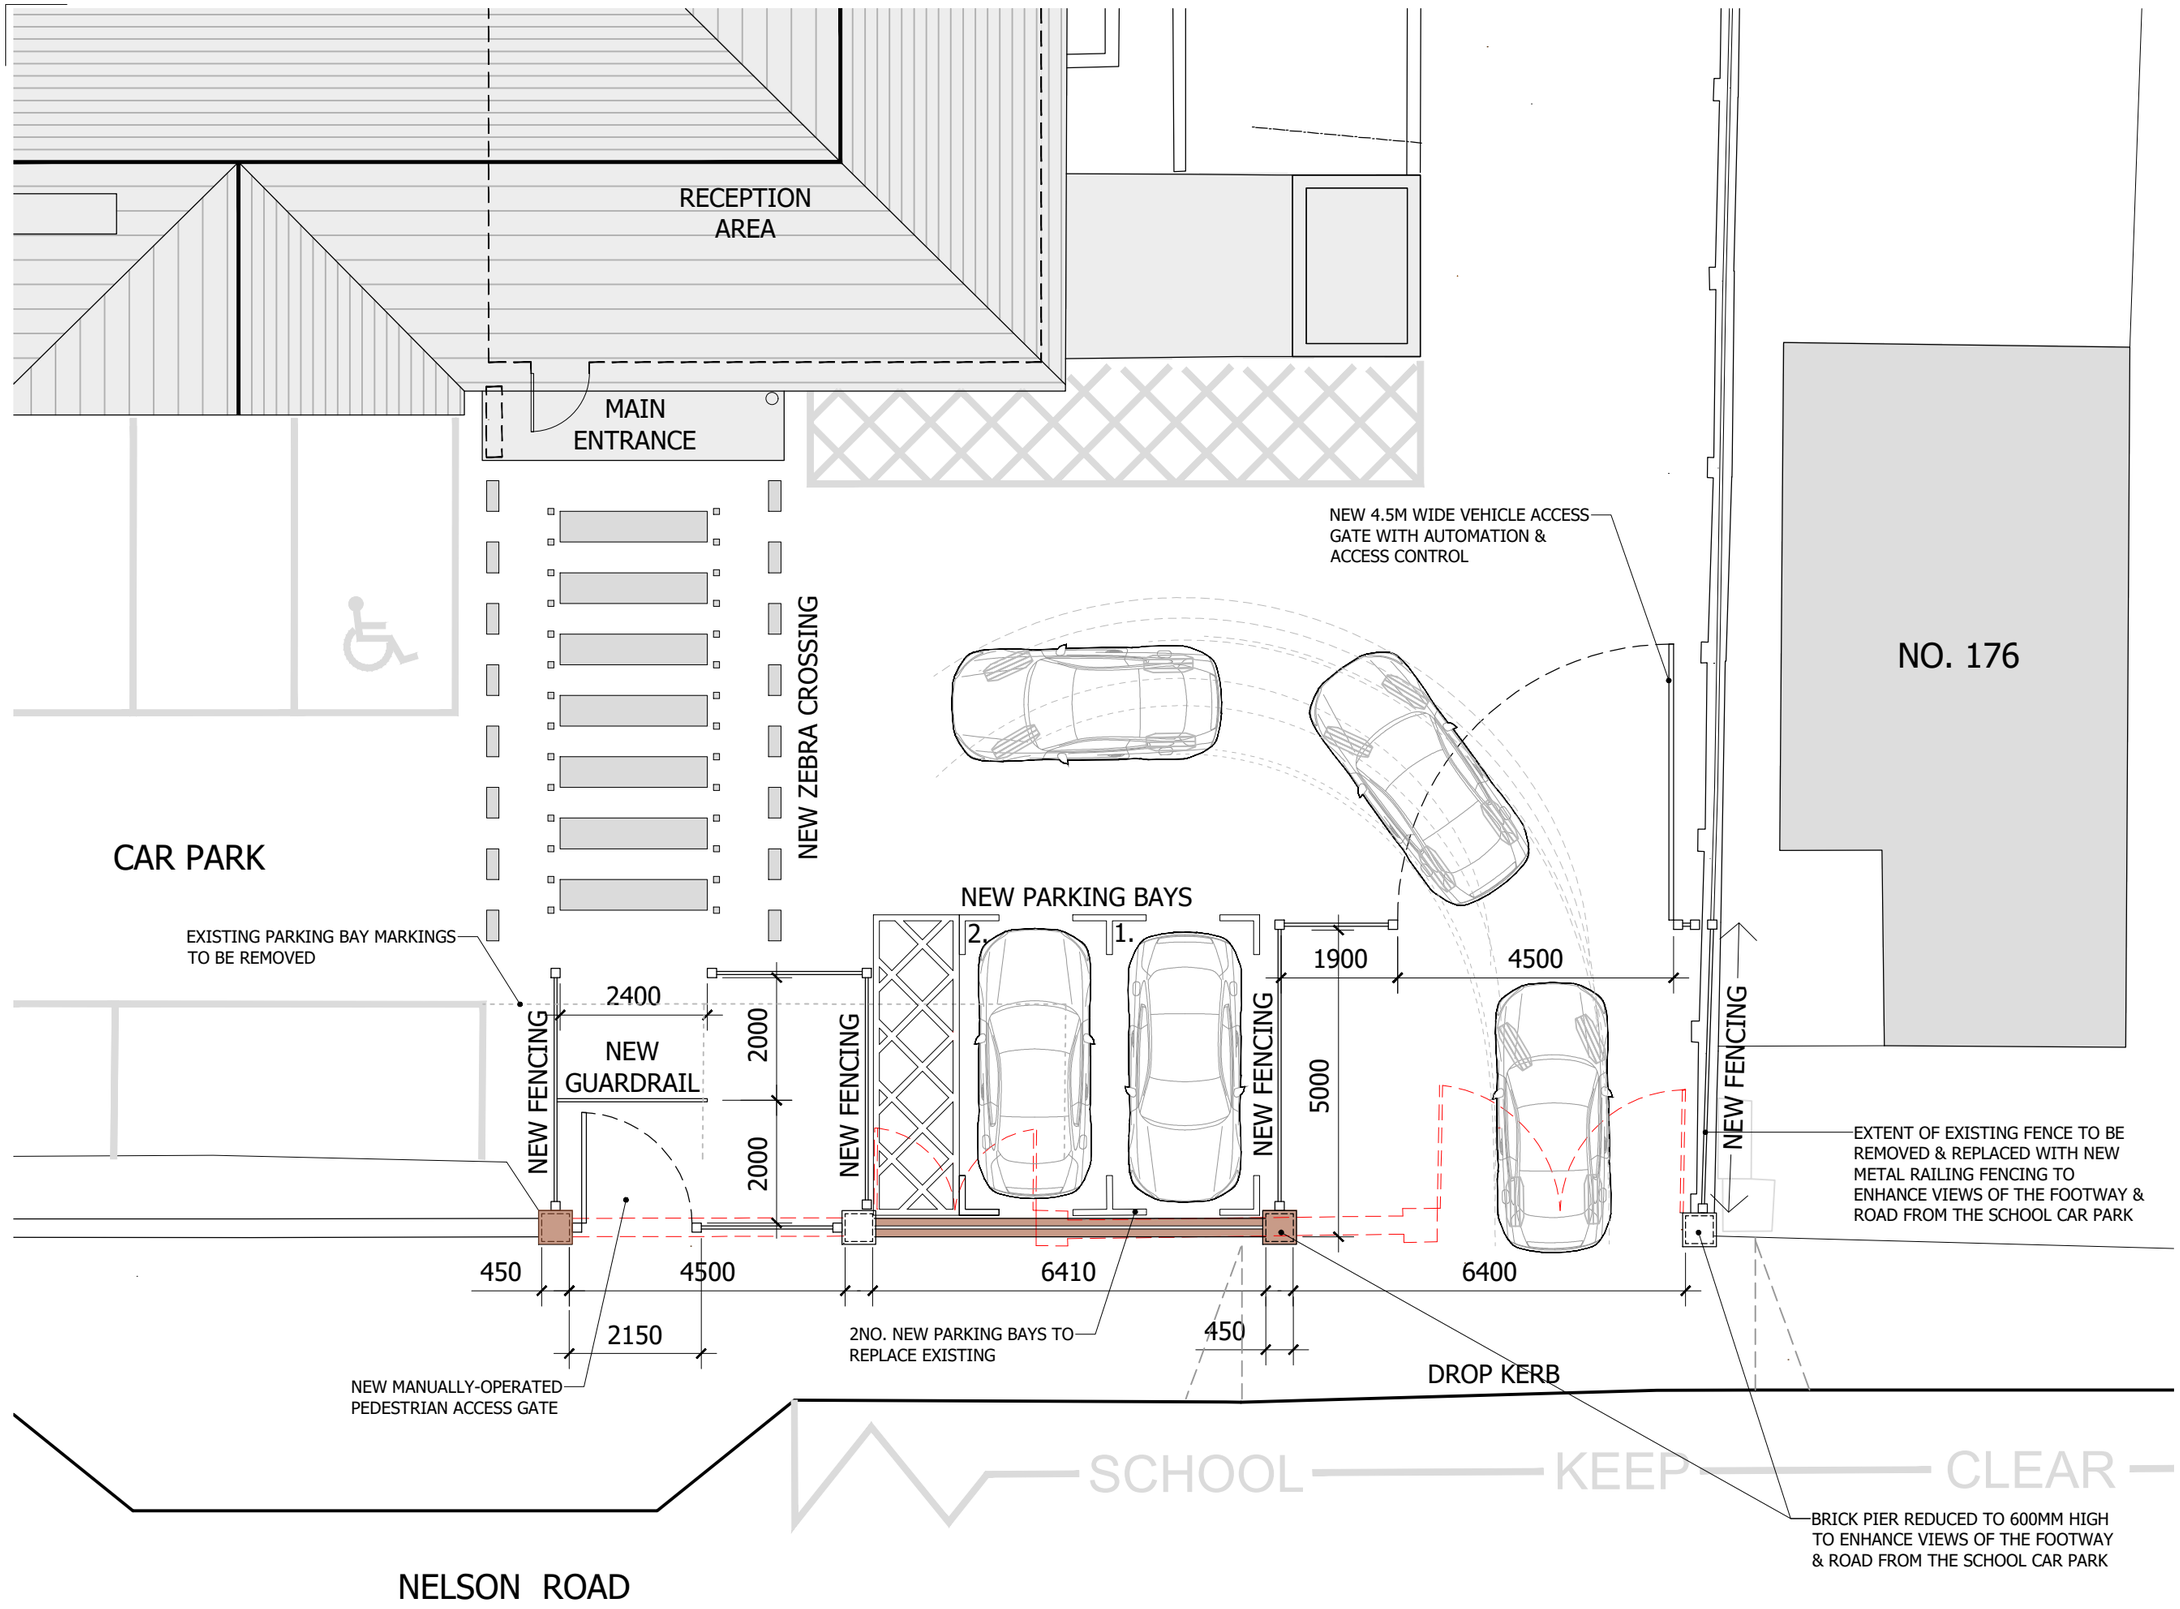

NOTES :

- This drawing is copyright.
- All dimensions must be checked on site before any works commence.
- All discrepancies are to be reported to the CA before works proceed.
- Only figured dimensions are to be used.

CDM Residual Risks

In addition to the hazards and or risks typically associated with the types of work detailed on this drawing.

KEY:

TO BE REMOVED

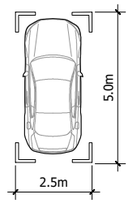

NEW 2.5 X 5m PARKING BAY

NEW FENCING

Rev.	Date	Revision	By

© Copyright

Synergy
Construction and Property Consultants
Guildford ~ London ~ Bath
8/9 Faraday Road, Guildford, Surrey
GU1 1EA Tel: 01483 468666
Email: guildford@synergyLLP.com
www.synergyLLP.com

Client:
The School Governors

Project address:
Nelson Primary School
Nelson Road, Whitton, Twickenham
TW2 7BU

Job title:
Safeguarding

Drawing title:
Site Entrance Layout
As Proposed

Scale: 1:100@A3	Drawn: CW
Date: May 2024	Checked: HL
Drawing No: 12123(P)005	Rev:

N

Scale 1:100
m 0 1 2 3 4 5