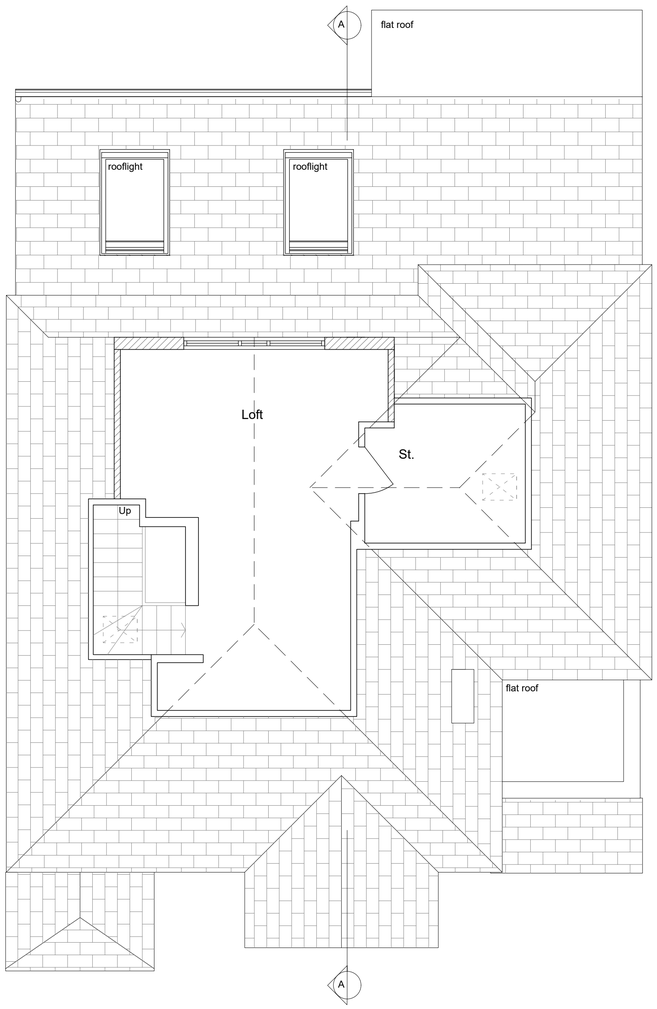

PROPOSED SECOND FLOOR PLAN

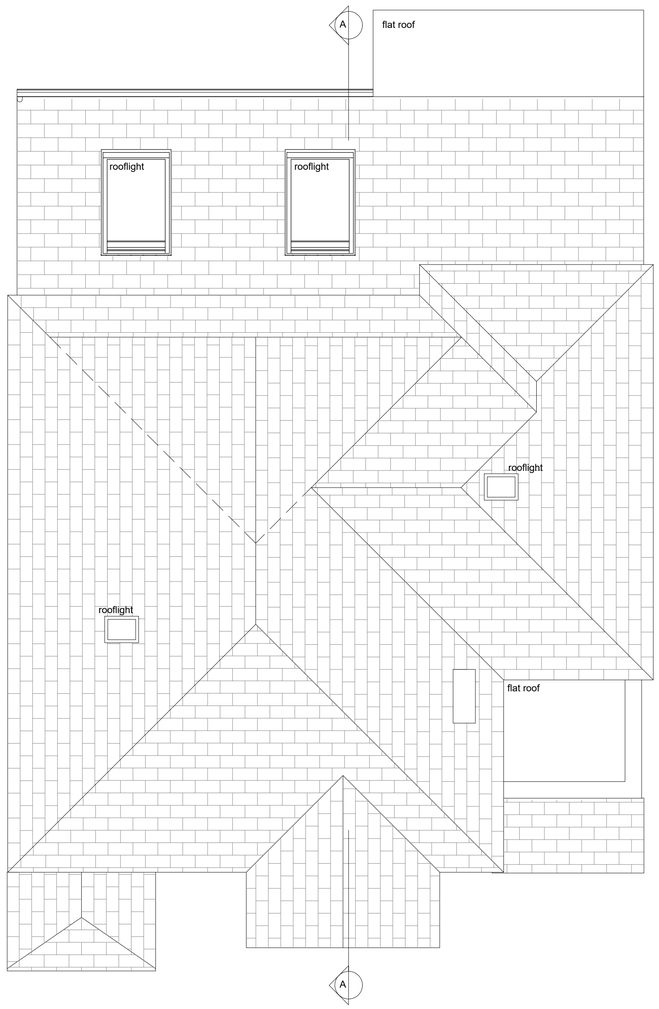

PROPOSED ROOF PLAN

0 1 2 3 4 5

SCALE (METERS)
SCALE 1:50

revisions

ALL FIGURED DIMENSIONS TO BE CHECKED ON SITE BY CONTRACTOR BEFORE COMMENCING WORK.

NO DIMENSIONS SCALED FROM THIS DRAWING

GBP ARCHITECTS
Chartered Architects
Building & Party Wall Surveyors
CDM H&S Services
Sustainability & PassivHaus Consultants

Geoff Beardsley & Partners (UK) LLP
Elfin House, 1A Elfin Grove, Teddington, Middlesex TW11 8RD
T: 020 86144374 W: gbparchitects.co.uk

client

Mr & Mrs Lorant

job

49A Hampton Road,
Hampton,Middlesex,
TW11 0LA

title

PROPOSED SECOND FLOOR & ROOF PLANS

dwg no.

2410/301

scale 1:50 @ A1
1:100 @ A3

date July 2024

THIS DRAWING IS COPYRIGHT & MUST NOT BE REPRODUCED IN WHOLE OR IN PART WITHOUT PRIOR CONSENT FROM GEOFF BEARDSLEY & PARTNERS (UK) LLP