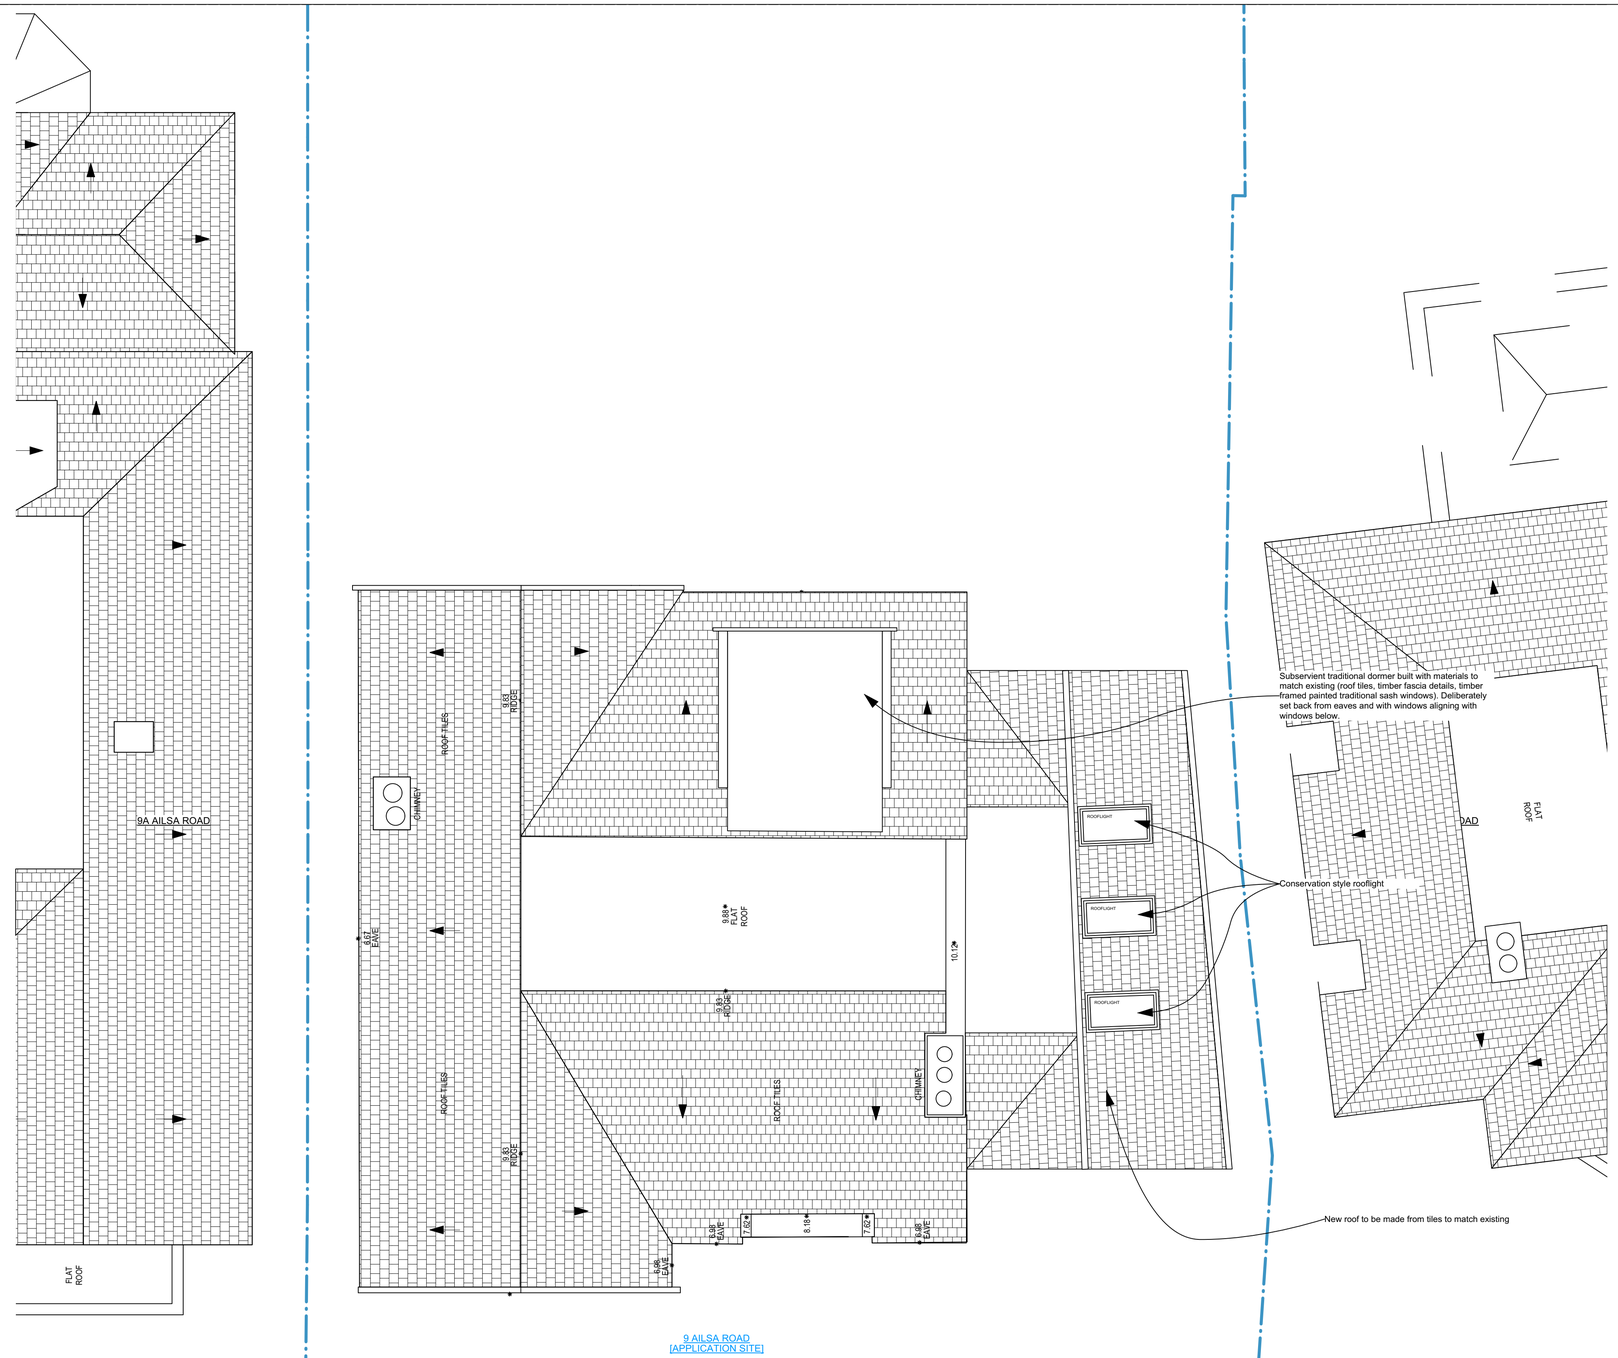

Orientation:

N

Revision	Date	Description:
01	06/05/2024	Issued for MEETING
02	10/05/2024	Issued for COMMENT
03	30/05/2024	Issued for PLANNING SUBMISSION

Key: Ownership boundary | Existing Fabric | Proposed Fabric | Demolished Fabric

Scale: 0 0.50 1.0 1.5 2.0 2.5m 1.100 @ A3 / 1.50 @A1

1.Do not build from this drawing (this is purely for a planning application submission).
2.Copyright is retained by PLOT DESIGN GROUP LTD

PLOT | ARCHITECTURE + DESIGN
ARCHITECTURE AND INTERIOR DESIGN STUDIO
LONDON BASED | WORKING WORLDWIDE
WWW.PLOTARCHITECTURE.CO.UK
24 THE GREEN TWICKENHAM LONDON
E : office@plotarchitecture.co.uk
T : 020 8255 2920

Project:
9 Ailsa Road, St Margarets, TW1 1QJ.

Drawing Title
(PL) Planning Submission
Proposed Roof Plan

Project No:	Package:	Doc No:
P263	(PL)	013.2_