Scale Bar

0m 1m 2m

KEYS:

01 Concrete interlocking tiles to match existing on pitch roof.

02 Existing window

03 Chimney removed

04 New roof light

05 New window to match existing design

06 Dormer roof conversion with material to match existing.

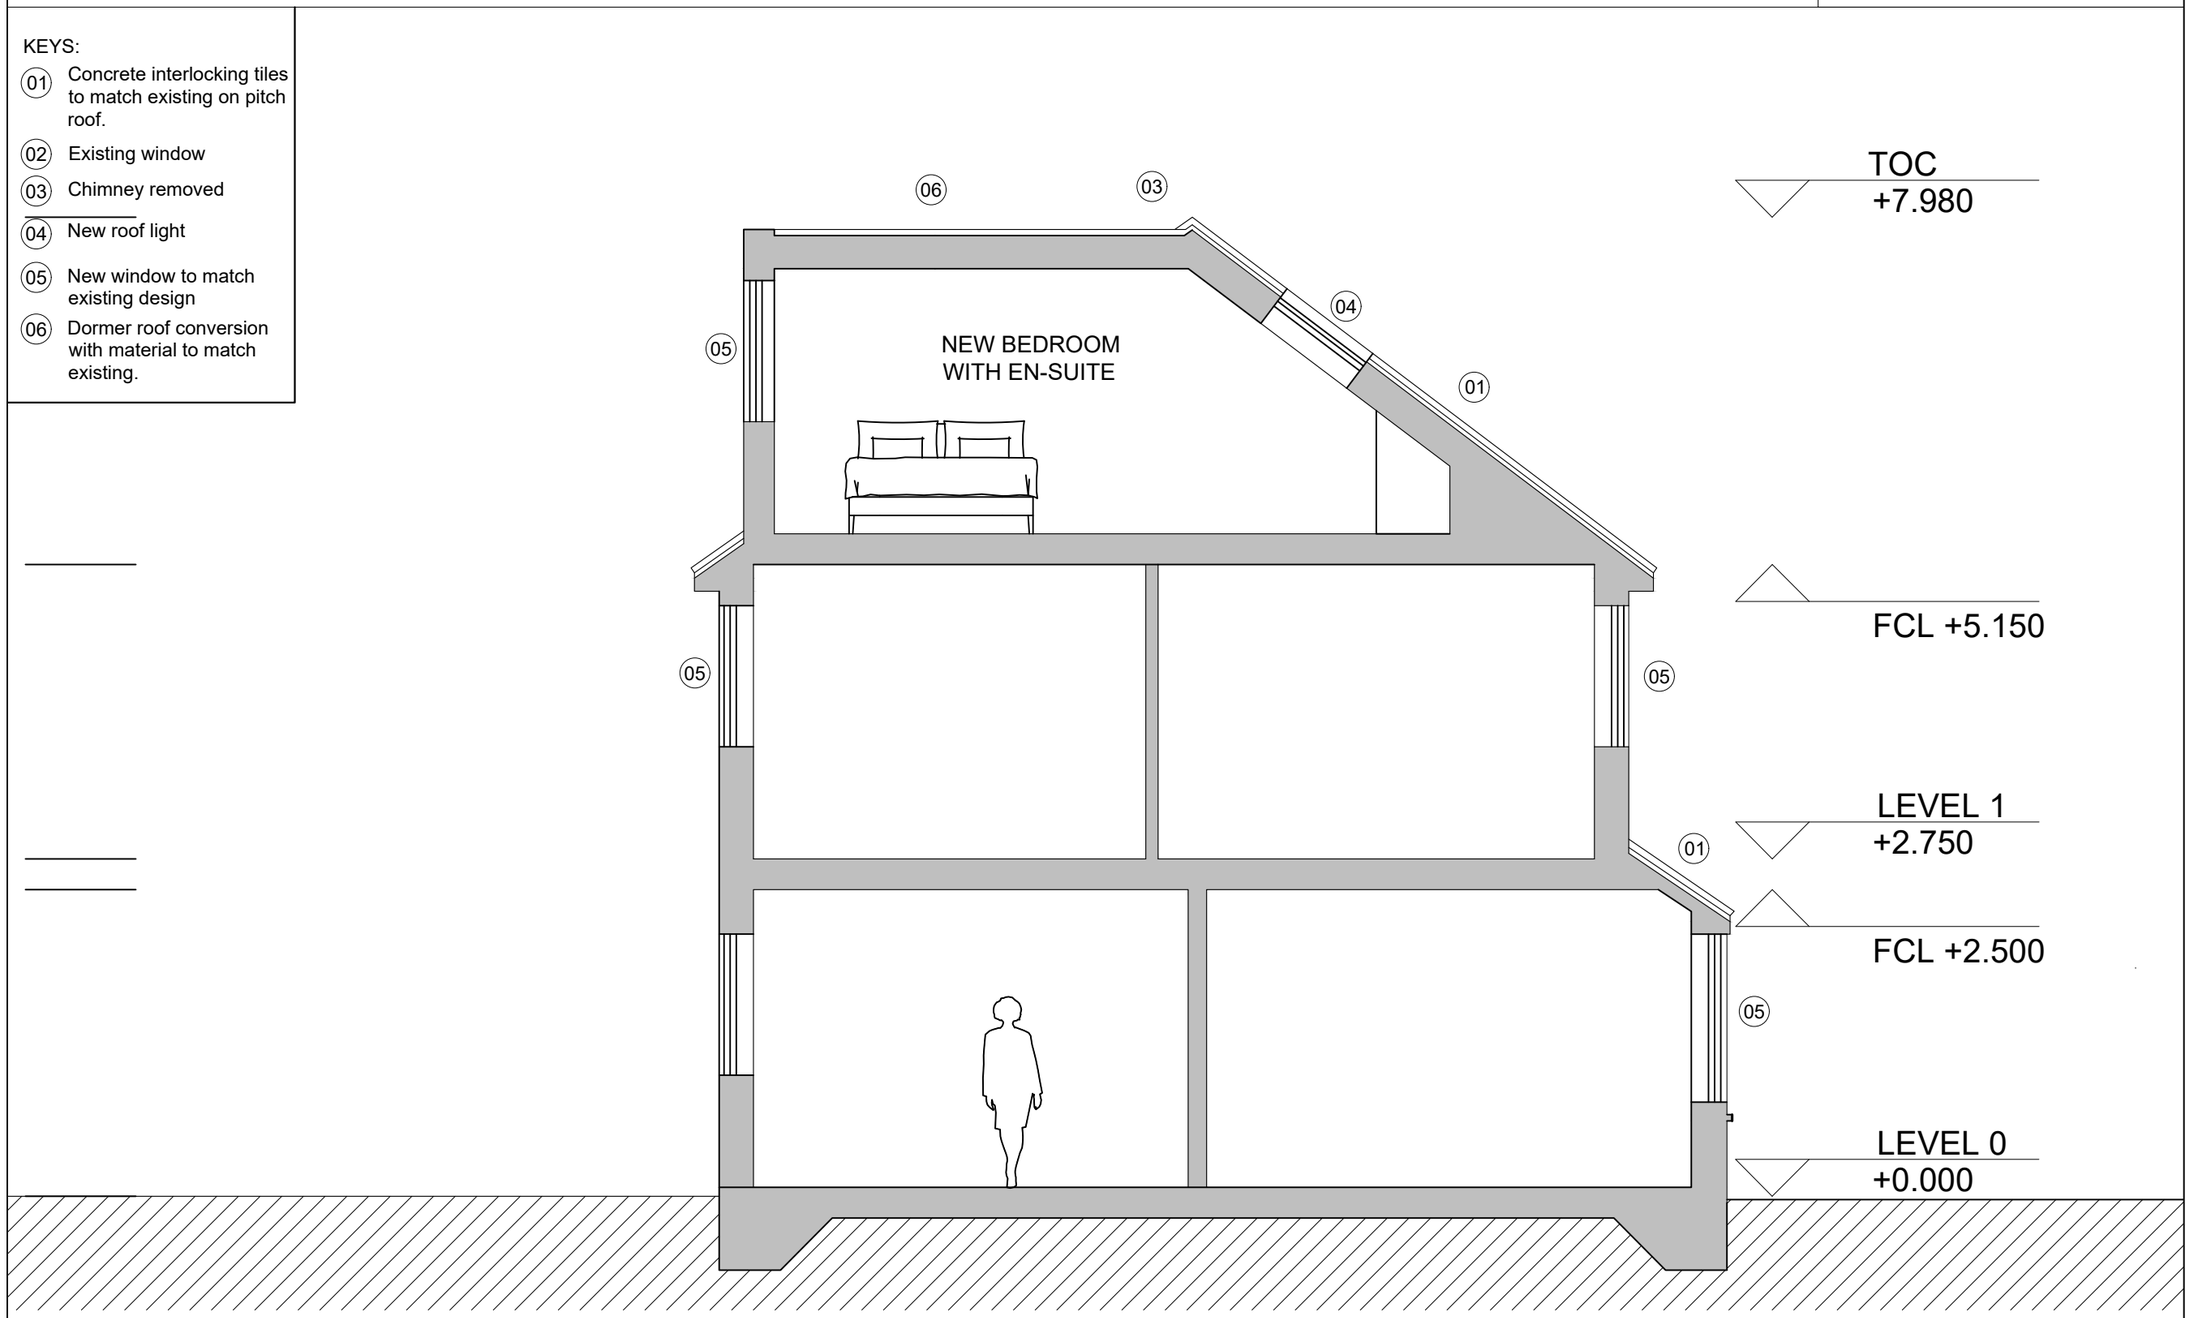


01
03_004

PROPOSED SECTION

Scale 1:50

| ISSUE | COMMENTS | DATE |
|---|---|---|
| / | Planning Application | 21/07/24 |

CLIENT
Virginia Tao

APPLICATION AGENT
SEKSOON LTD,
29 GREEN LANE, KT3 5BN
email: seksoon@live.co.uk

Contractor must survey site and ensure the dimension are adquate. All work to comply to Building Regulations and NHBC standard details or manufacture's details. All structural info to be check with engineer and structrual drawings.

DRAWING STATUS
FOR PLANNING

PROJECT
43 LAMMAS ROAD,
RICHMOND,
TW10 7YD

DRAWING TITLE
PROPOSED SECTION
(LOFT)

| 1ST ISSUE DATE | SCALE | ISSUE NO. |
|---|---|---|
| 21 JUL 2024 | 1 : 50 @ A3 | / |
| DRAWN: RS | CHECK: | |
| PROJECT NO.: 24208LAR | DRAWING NO.: 03-004 | |

Do not scale dimensions from drawings This is for planning application only, not for construction. Report all discrepancies to client immediately. This drawing is to be read in conjunction with all relevant documents and drawings.