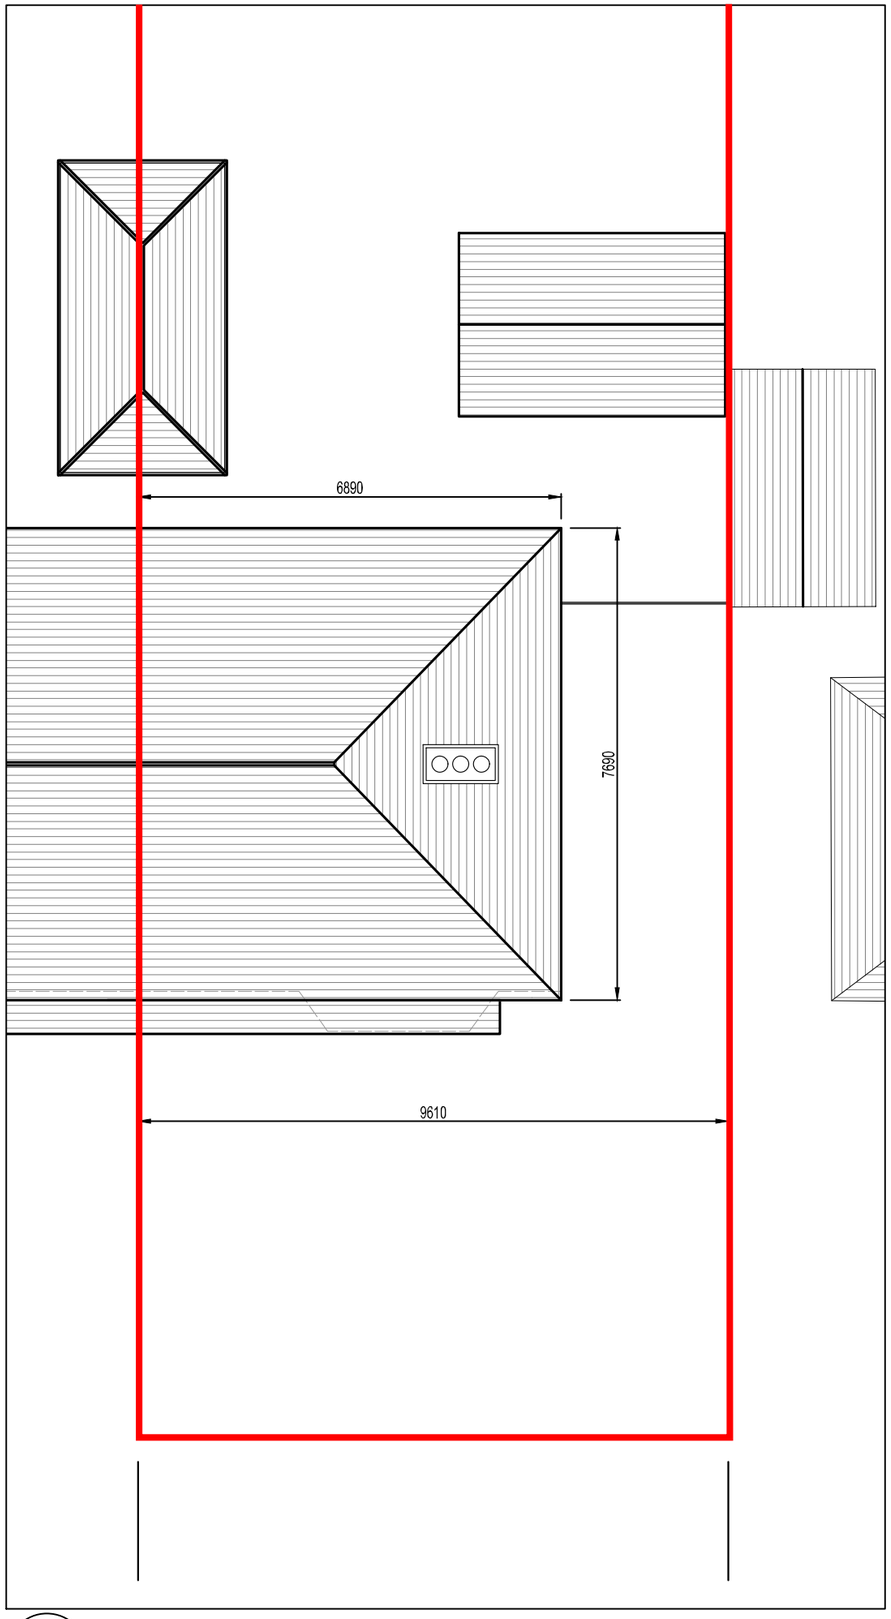

01
02_002

EXISTING ROOF PLAN

Scale 1:100

Scale Bar

0m 5m

Note:
For overall site layout, refers to site plan. Existing garden layout or landscaping are not indicated.

ISSUE	COMMENTS	DATE
/	Planning Application	21/07/24

KEY:
Site Boundary

N

CLIENT
Virginia Tao

APPLICATION AGENT
SEKSOON LTD,
29 GREEN LANE, KT3 5BN
email: seksoon@live.co.uk

Contractor must survey site and ensure the dimension are adquate. All work to comply to Building Regulations and NHBC standard details or manufacture's details. All structural info to be check with engineer and structrua drawings.

DRAWING STATUS
FOR PLANNING

PROJECT
43 LAMMAS ROAD,
RICHMOND,
TW10 7YD

DRAWING TITLE
EXISTING ROOF PLAN

1ST ISSUE DATE	SCALE	ISSUE NO.
21 JUL 2024	1 : 100 @ A3	/
DRAWN: RS	CHECK:	
PROJECT NO.: 24208LAR	DRAWING NO.: 02-002	

Do not scale dimensions from drawings This is for planning application only, not for construction. Report all discrepancies to client immediately. This drawing is to be read in conjunction with all relevant documents and drawings.