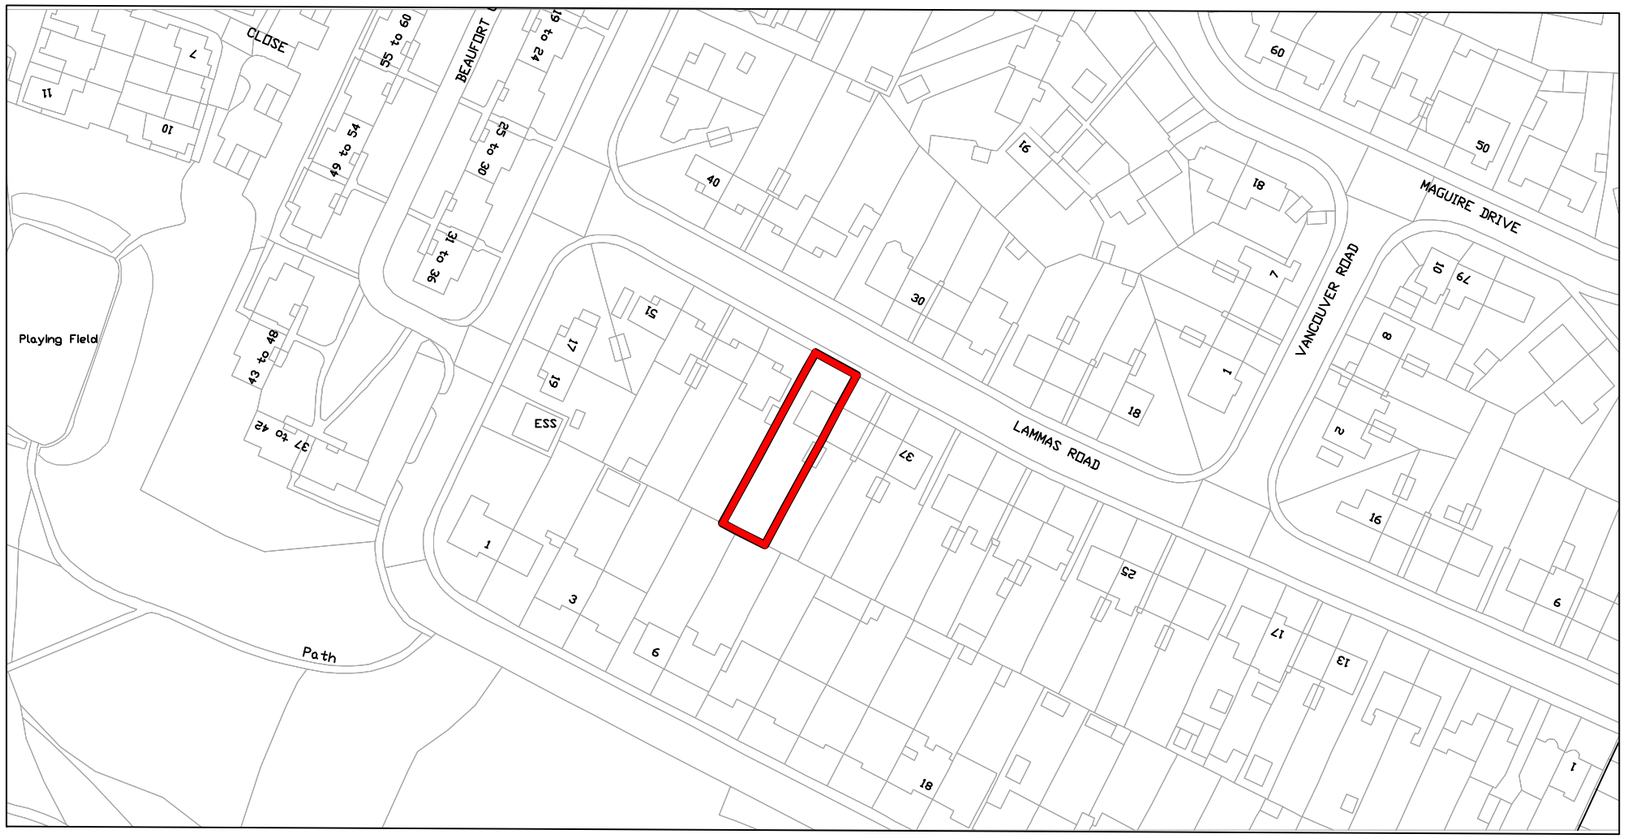

01

01_001

LOCATION PLAN

Scale 1:1250 @ A3

SCALE BAR

0 10M 20M 30M 40M 50M

ISSUE	COMMENTS	DATE
/	Planning Application	21/07/24

KEY:

Site Boundary

CLIENT

Virginia Tao

APPLICATION AGENT

SEKSOON LTD,
29 GREEN LANE, KT3 5BN
email: seksoon@live.co.uk

Contractor must survey site and ensure the dimension are adquate. All work to comply to Building Regulations and NHBC standard details or manufacture's details. All structural info to be check with engineer and structrua drawings.

DRAWING STATUS

FOR PLANNING

PROJECT

43 LAMMAS ROAD,
RICHMOND,
TW10 7YD

DRAWING TITLE

LOCATION PLAN

1ST ISSUE DATE	SCALE	ISSUE NO.
21 JUL 2024	1 : 1250 @ A3	/
DRAWN: RS	CHECK:	
PROJECT NO.: 24208LAR	DRAWING NO.: 01-001	

Do not scale dimensions from drawings This is for planning application only, not for construction. Report all discrepancies to client immediately. This drawing is to be read in conjunction with all relevant documents and drawings.