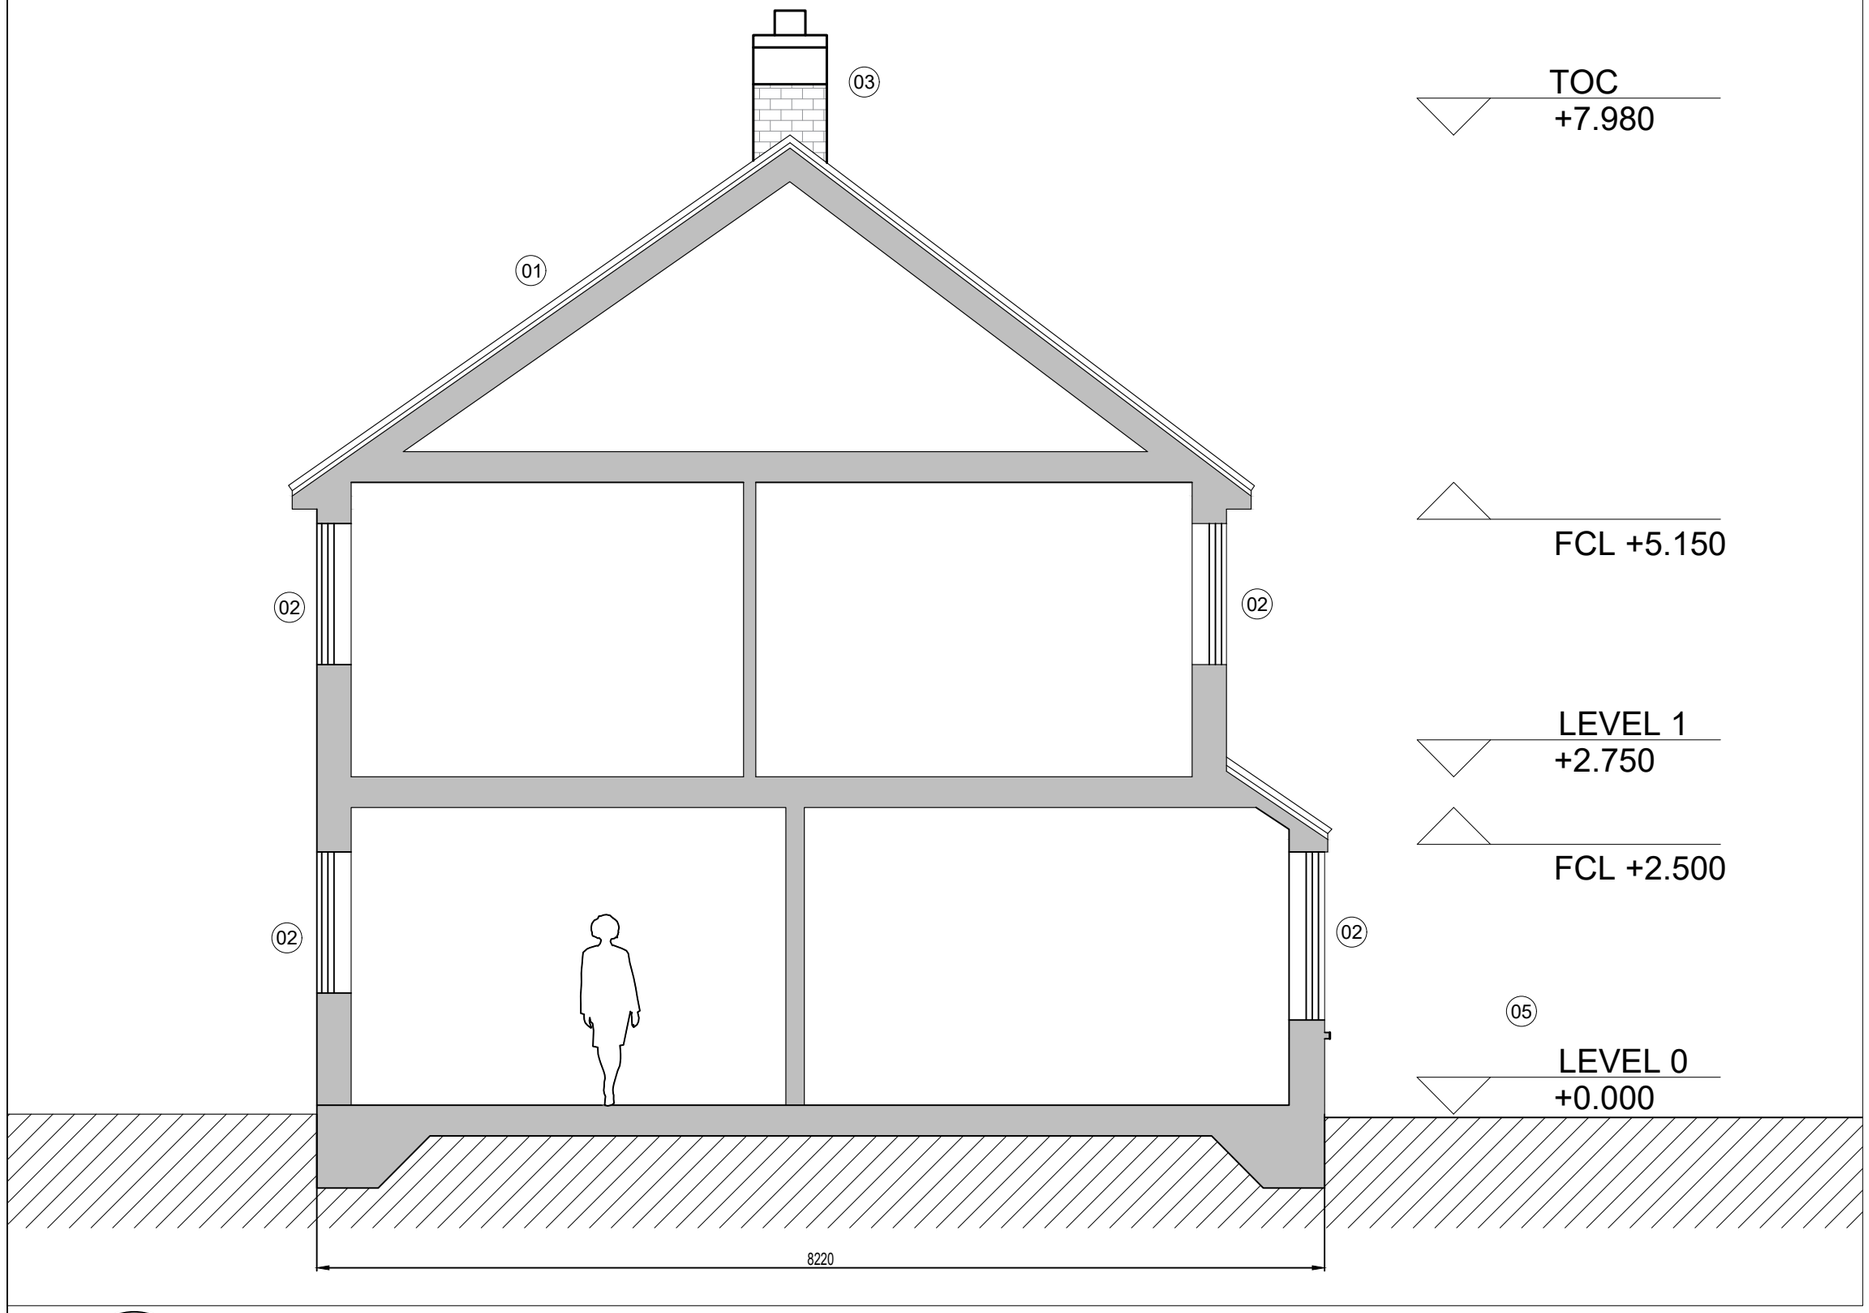

01
02_004

EXISTING SECTION

Scale 1:50

Scale Bar

0m 5m

KEYS:

01 Existing concrete interlocking tiles on pitch roof.

02 Existing window

03 Existing chimney

04 Existing garden store

05 Existing front garden

06 Existing Garden fence & gate

ISSUE	COMMENTS	DATE
/	Planning Application	21/07/24

CLIENT
Virginia Tao

APPLICATION AGENT
SEKSOON LTD,
29 GREEN LANE, KT3 5BN
email: seksoon@live.co.uk

Contractor must survey site and ensure the dimension are adquate. All work to comply to Building Regulations and NHBC standard details or manufacture's details. All structural info to be check with engineer and structrual drawings.

DRAWING STATUS
FOR PLANNING

PROJECT
43 LAMMAS ROAD,
RICHMOND,
TW10 7YD

DRAWING TITLE
EXISTING SECTION

1ST ISSUE DATE	SCALE	ISSUE NO.
21 JUL 2024	1 : 50 @ A3	/
DRAWN: RS	CHECK	
PROJECT NO.: 24208LAR	DRAWING NO.: 02-004	

Do not scale dimensions from drawings
This is for planning application only, not for construction. Report all discrepancies to client immediately.
This drawing is to be read in conjunction with all relevant documents and drawings.