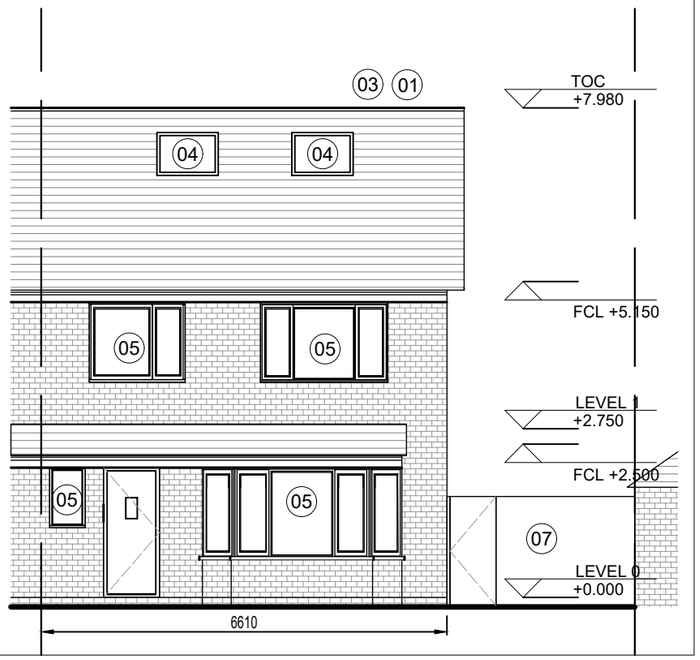

01 03_003

PROPOSED FRONT ELEVATION

Scale 1:100

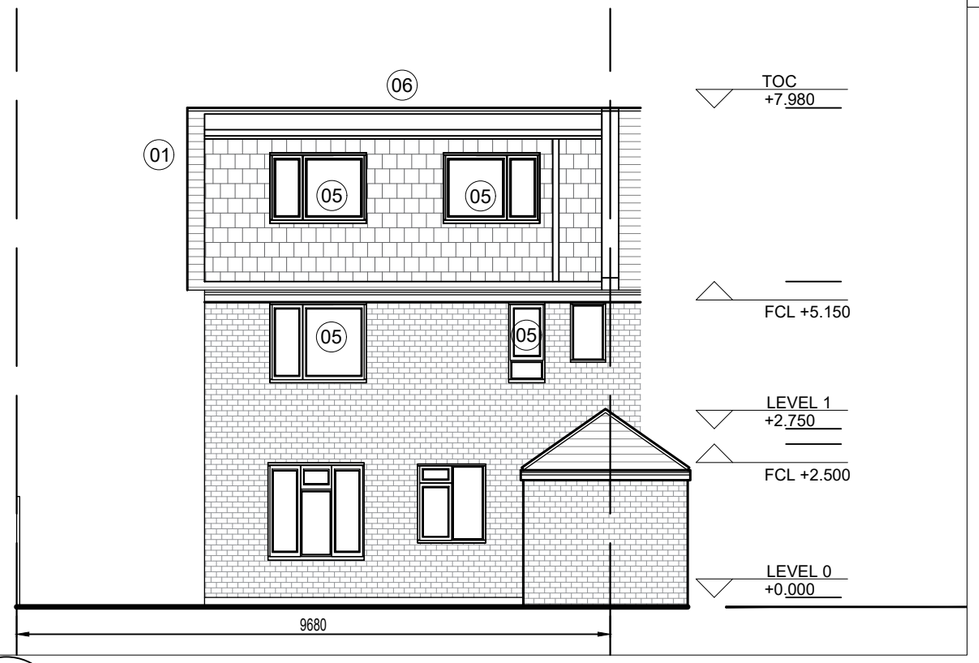

02 03_003

PROPOSED REAR ELEVATION

Scale 1:100

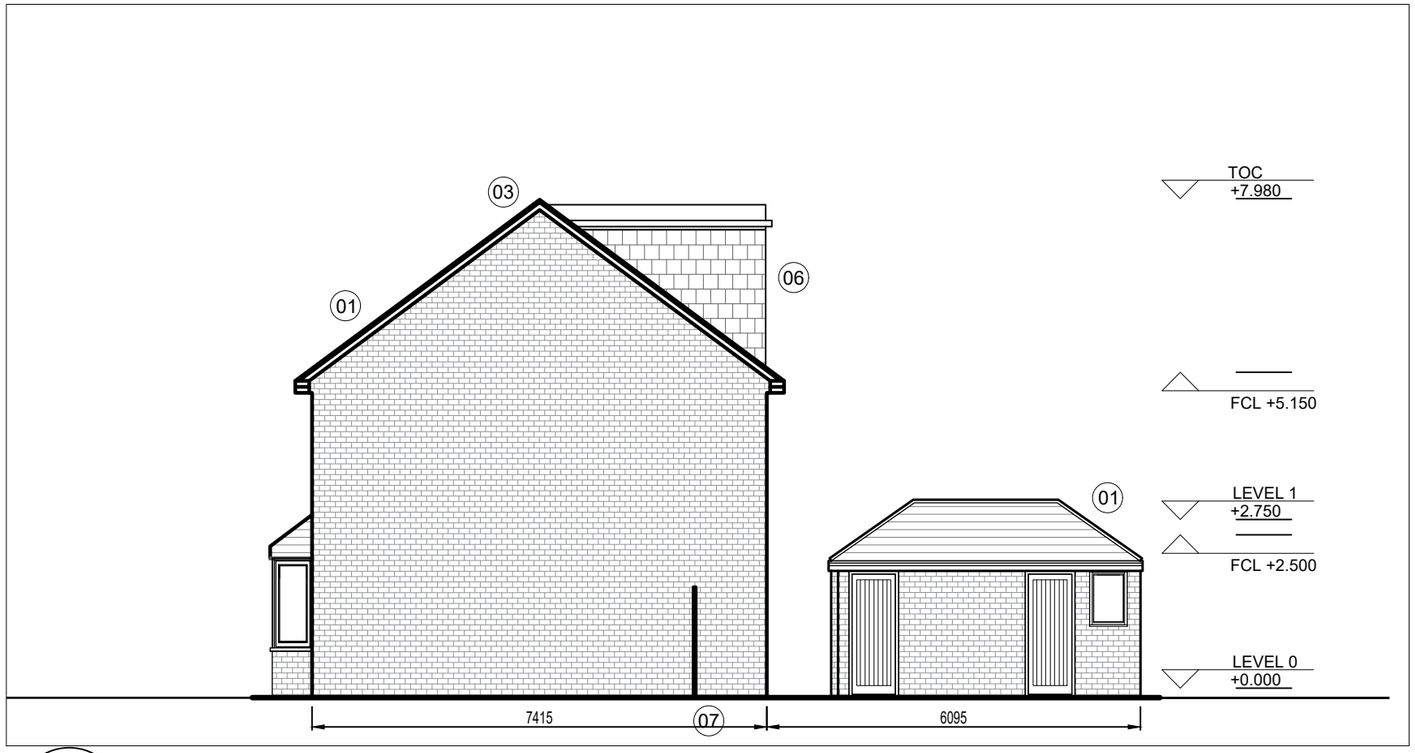

03 03_003

PROPOSED SECTION

Scale 1:100

Scale Bar

0m 5m

KEYS:

01 Concrete interlocking tiles to match existing on pitch roof.

02 Existing window

03 Chimney removed

04 New roof light

05 New window to match existing design

06 Dormer roof conversion with material to match existing.

07 Rebuilt new Garden fence & gate

ISSUE	COMMENTS	DATE
/	Planning Application	21/07/24

CLIENT

Virginia Tao

APPLICATION AGENT

SEKSOON LTD,
29 GREEN LANE, KT3 5BN
email: seksoon@live.co.uk

Contractor must survey site and ensure the dimension are adquate. All work to comply to Building Regulations and NHBC standard details or manufacture's details. All structural info to be check with engineer and structrual drawings.

DRAWING STATUS

FOR PLANNING

PROJECT

43 LAMMAS ROAD,
RICHMOND,
TW10 7YD

DRAWING TITLE

PROPOSED ELEVATIONS

1ST ISSUE DATE	SCALE	ISSUE NO.
21 JUL 2024	1 : 100 @ A3	/
DRAWN: RS	CHECK	
PROJECT NO.: 24208LAR	DRAWING NO.: 03-003	

Do not scale dimensions from drawings
This is for planning application only, not for construction. Report all discrepancies to client immediately.
This drawing is to be read in conjunction with all relevant documents and drawings.