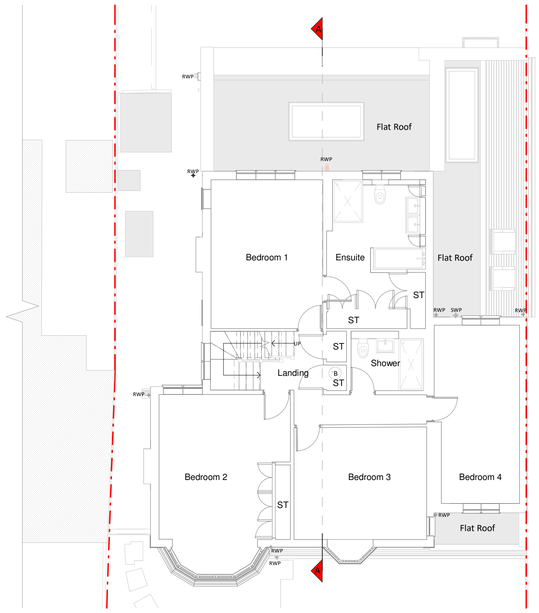

First Floor Plan

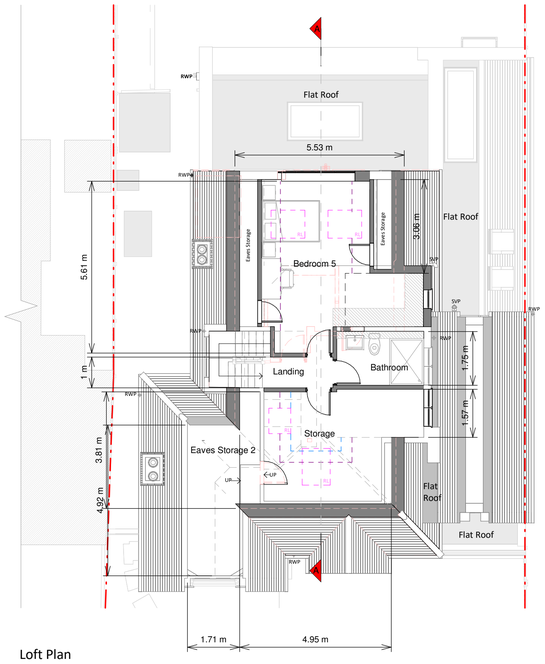

Loft Plan

Roof Plan

1 0 1 2 3 4 5
SCALE 1:100 m

Copyright in the design and this drawing is the property of RESI. Reproduction or use of this part is forbidden without written sanction of RESI. This drawing must be read in conjunction with all other relevant documentation and drawings.

RESI accepts no liability for any expense, loss or damage of whatsoever nature and however arising from any variation which has not been referred to them and their approval obtained.

Resi do not advise using planning drawings for the purposes of tender or construction. Must be cross checked on-site prior to manufacture and construction. Any discrepancies to be reported to RESI immediately.

KEY

- Existing walls
- Proposed walls
- Proposed furniture
- Proposed staircase
- Proposed windows
- Proposed rooflight
- Boundary line
- Proposed beam
- Proposed drainage
- Existing removed
- 1.5m head height
- 1.8m head height

Revision

Rev	Notes	Date
A	Planning Issue	22/07/2024

RESI Grow your home

Job Title
Proposed roof alteration complete with rear dormer extension, internal alterations and all associated works at 19 Pensford Avenue

Drawing Status
Planning Drawings

Client
Tony Aymat

Drawing Title
Proposed Floor Plans

Scale 1 : 100 @ A1	Drawn AR
Date July 2024	Checked TM
Drawing No. B247275-3100	Rev A