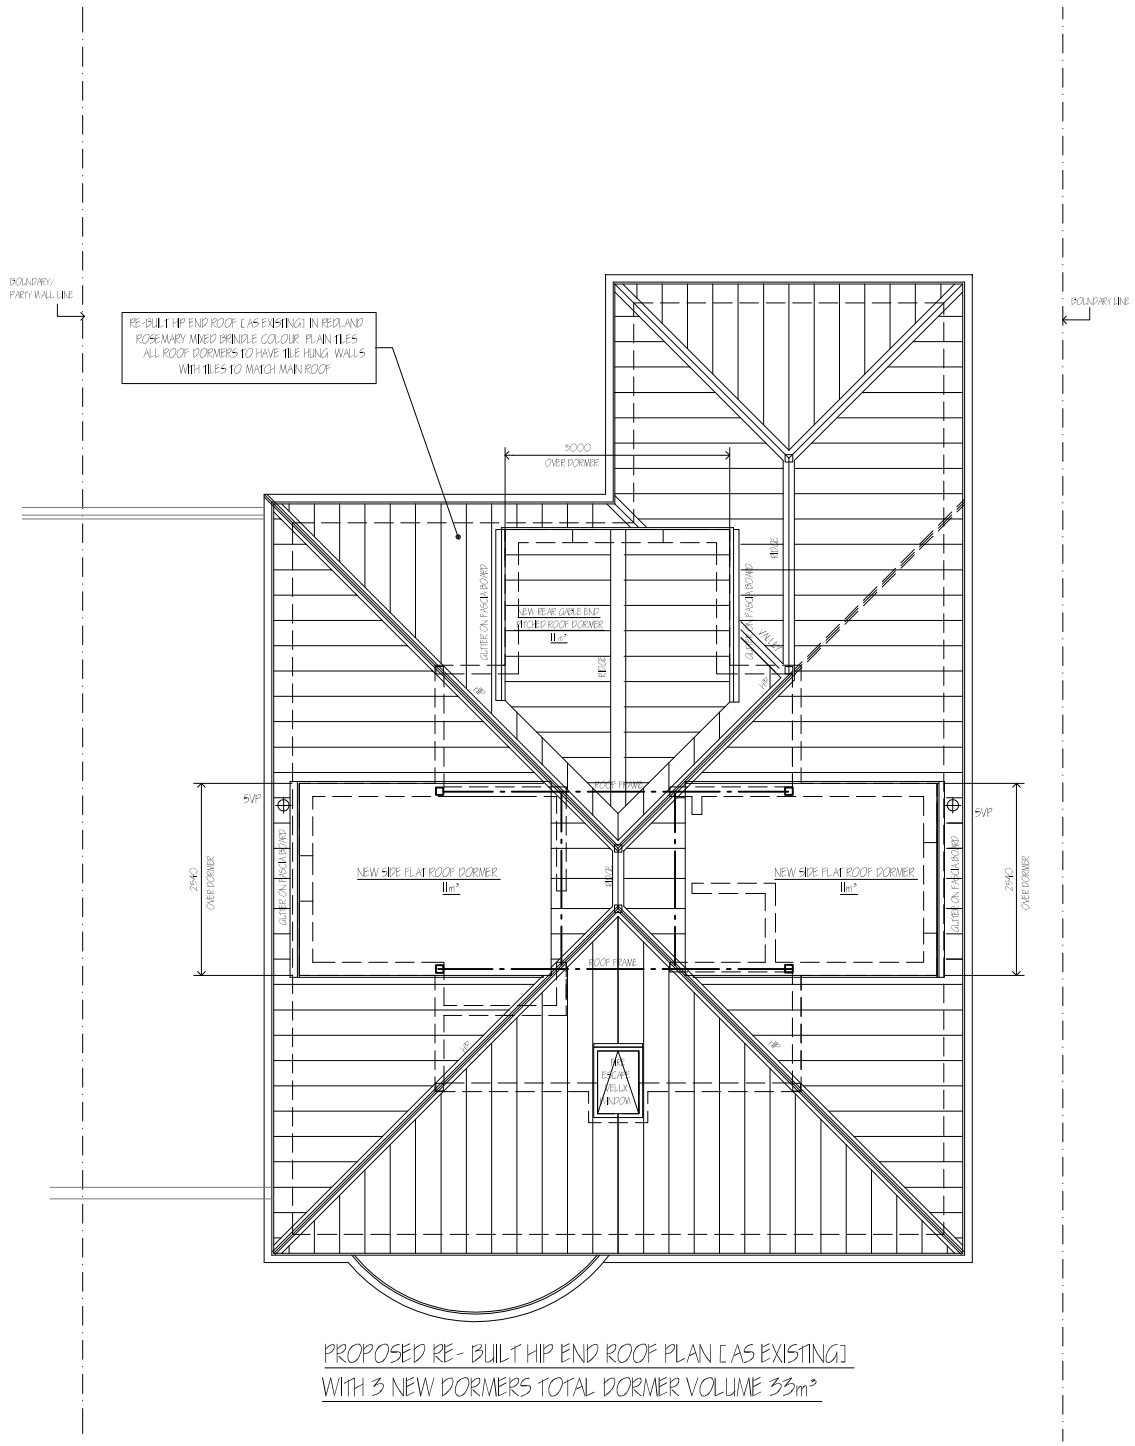

PROPOSED RE- BUILT HIP END ROOF PLAN [AS EXISTING]
WITH 3 NEW DORMERS TOTAL DORMER VOLUME 33m³

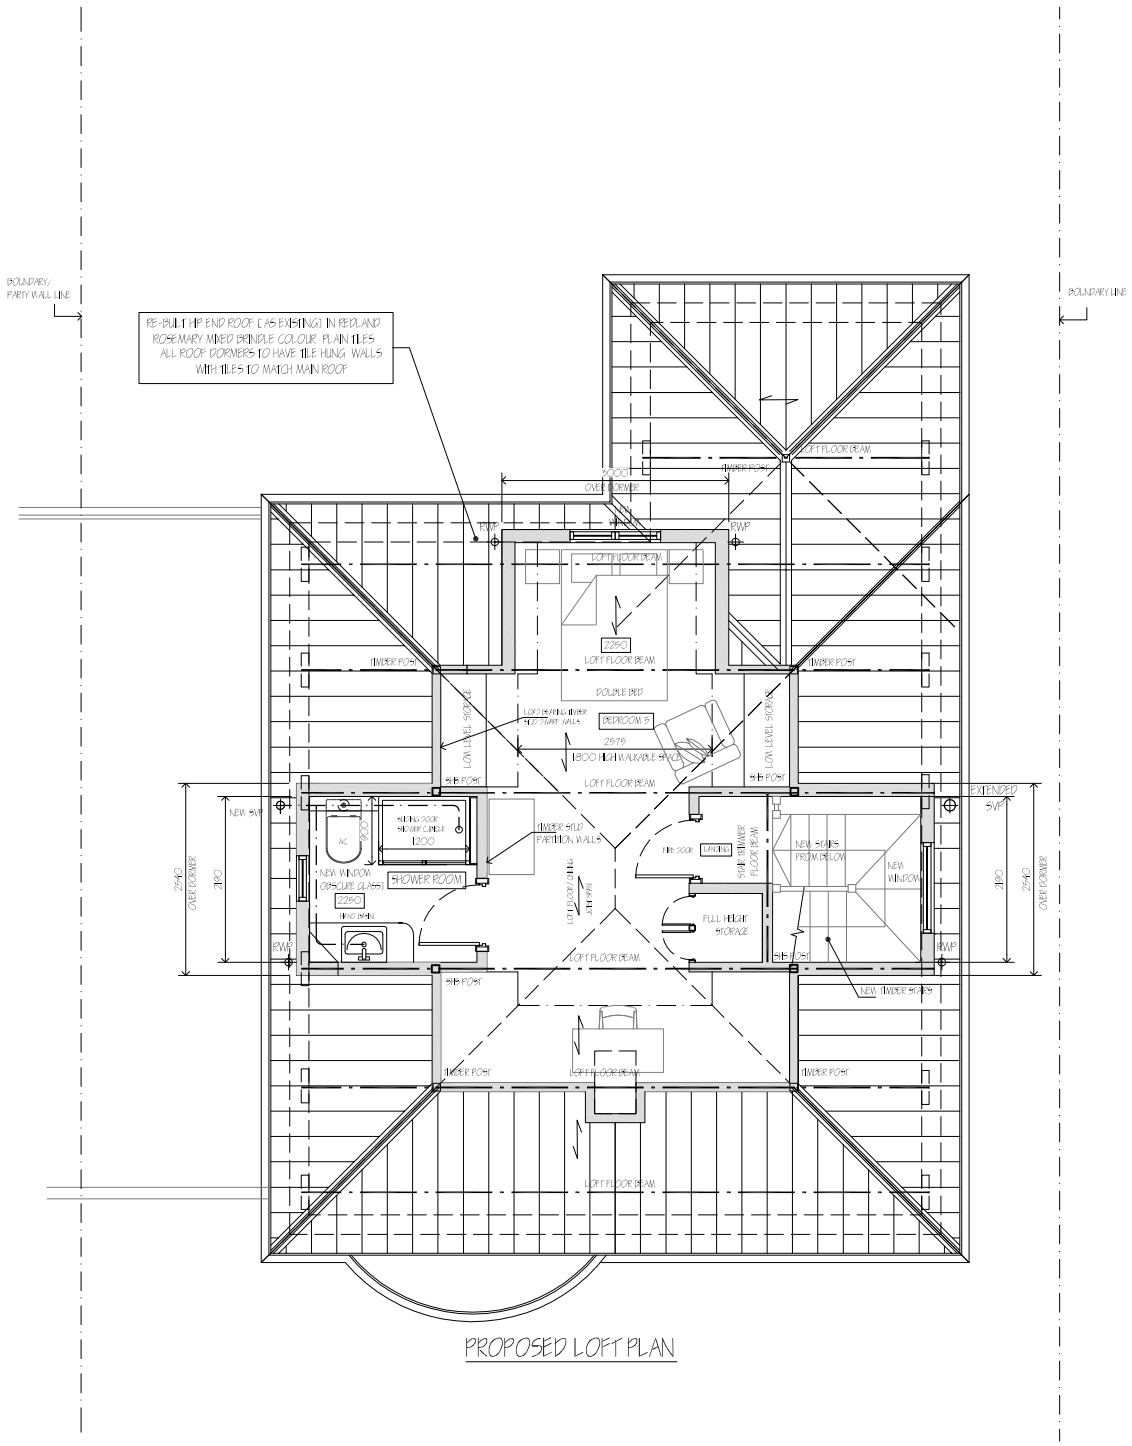

PROPOSED LOFT PLAN

DRAWING SCALE.

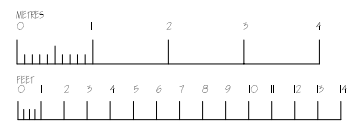

Notes :

1. This Drawing is to be read in conjunction with all relevant Detailed Architect's and specialists' drawings and specifications.

2. Do not scale from this drawing in either paper or digital form. Use written dimensions only.

Rev	Date	Drawn	Amendment
P1	19.07.24	ADH	ISSUED TO LOCAL AUTHORITY PLANNING DEPARTMENT

Job Title: 2 STONEHILL ROAD EAST SHEEN

Client: MR. N. O'BRIEN

Drawing Title: PROPOSED LOFT & ROOF PLANS

Drawn: ADH Date: JUNE 2024

Scales: 1:100 @ A3 Checked:

Drawing No: 2024/5 - 06 Rev: P1