Bushy Park, Woodland Pheasantry Gardens, Fruit Trees Project. 211 Application PLAN
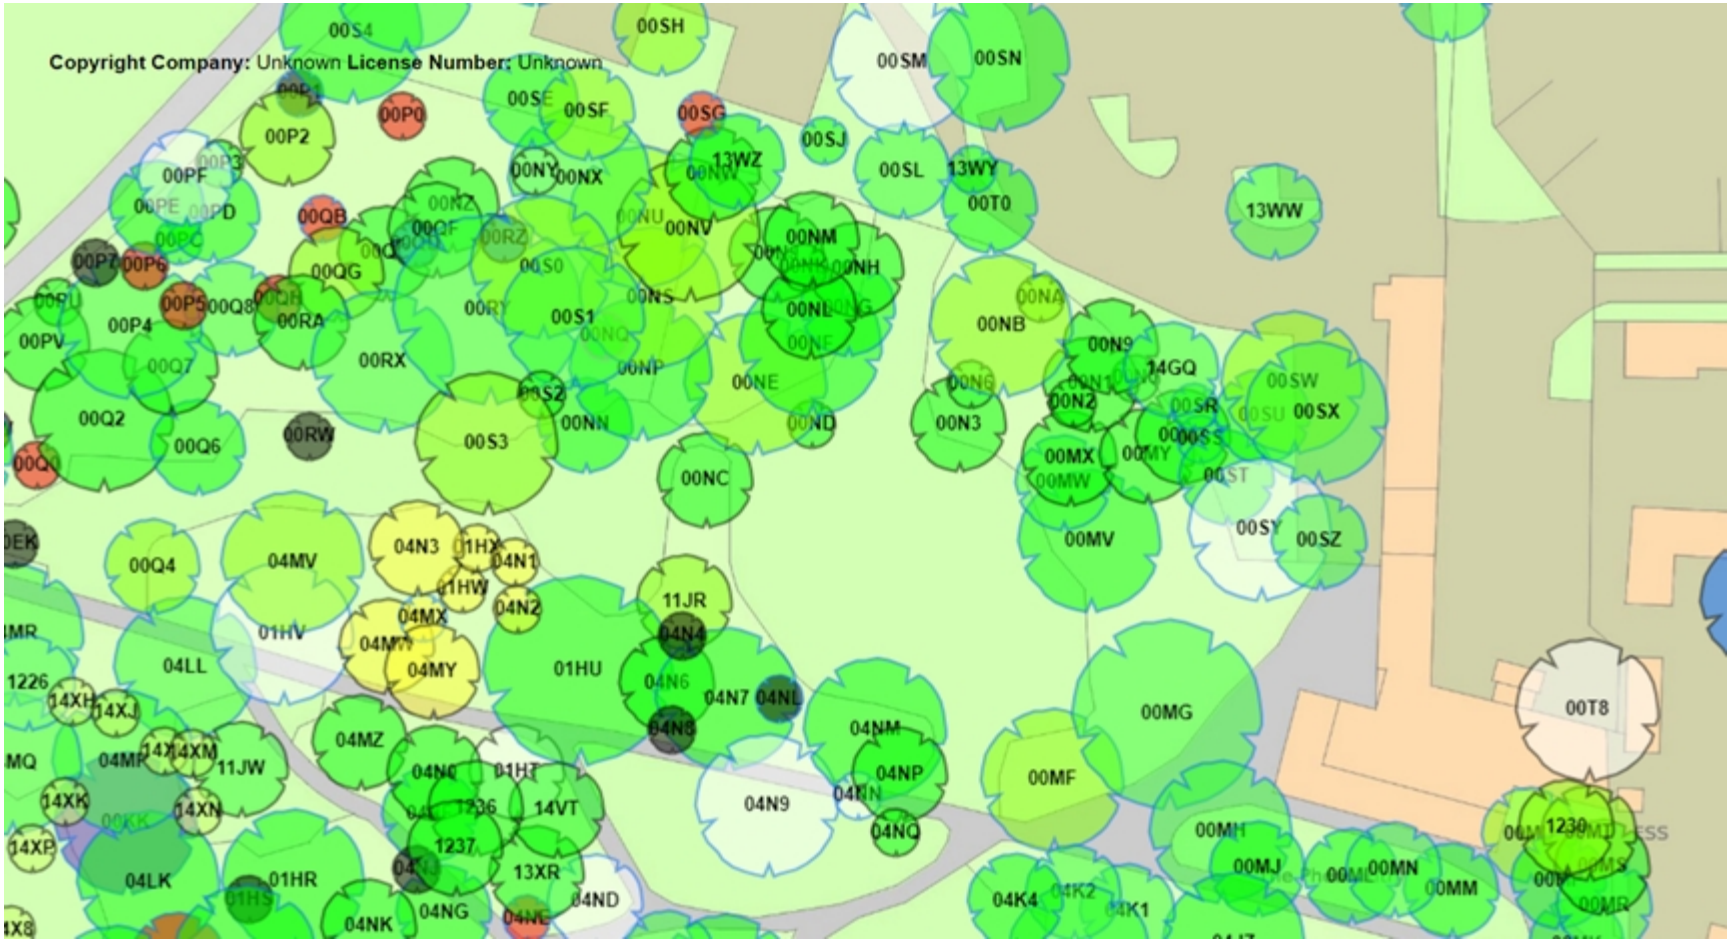
Trees to felled marked yellow: 04MW, 04MY. 04MX, 04N3, 01HW, 01HX, 04N1, 04N2