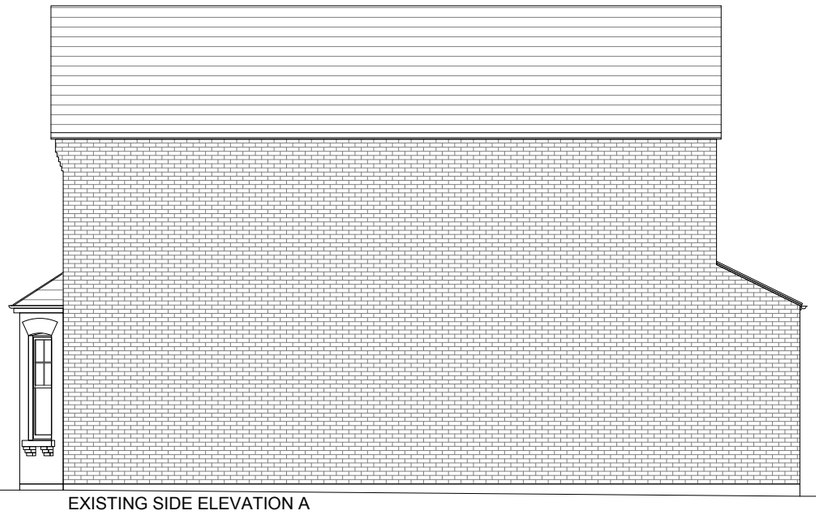

EXISTING SIDE ELEVATION A
SCALE 1:100

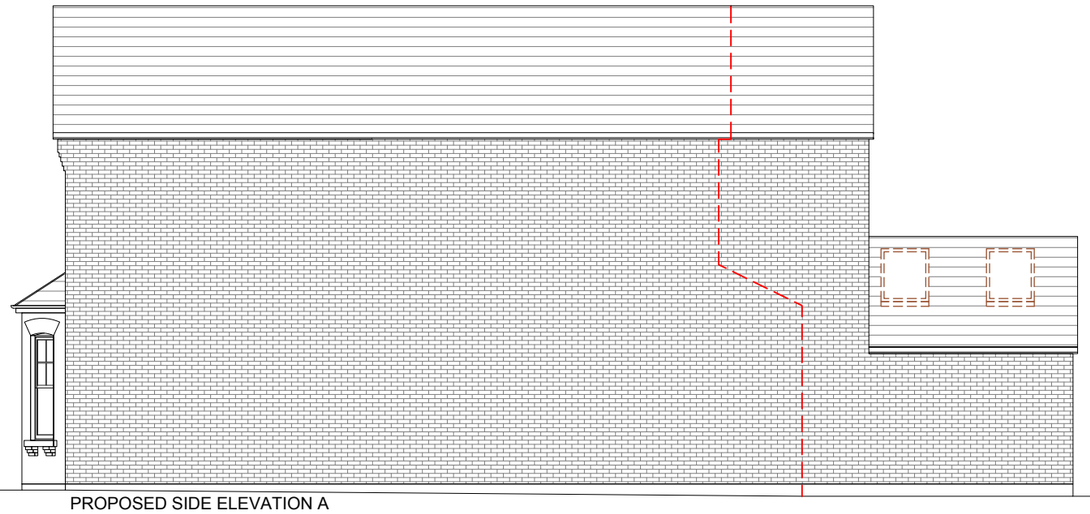

PROPOSED SIDE ELEVATION A
SCALE 1:100

REV	DATE	NOTES

CLIENT
DANIEL ANDREWS

PROJECT
4 CEDARS ROAD
KT1 4BE

SCALE 1:100@A3
DATE 29-07-24
DRAWN LD
DRAWING NO. PP-09
REV. A

PLANNING

DRAWING TITLE
EXISTING & PROPOSED SIDE ELEVATION A

0 1 2 3 4 5
Meters @ 1:100 @ A3

STUDIO DOCHERTY