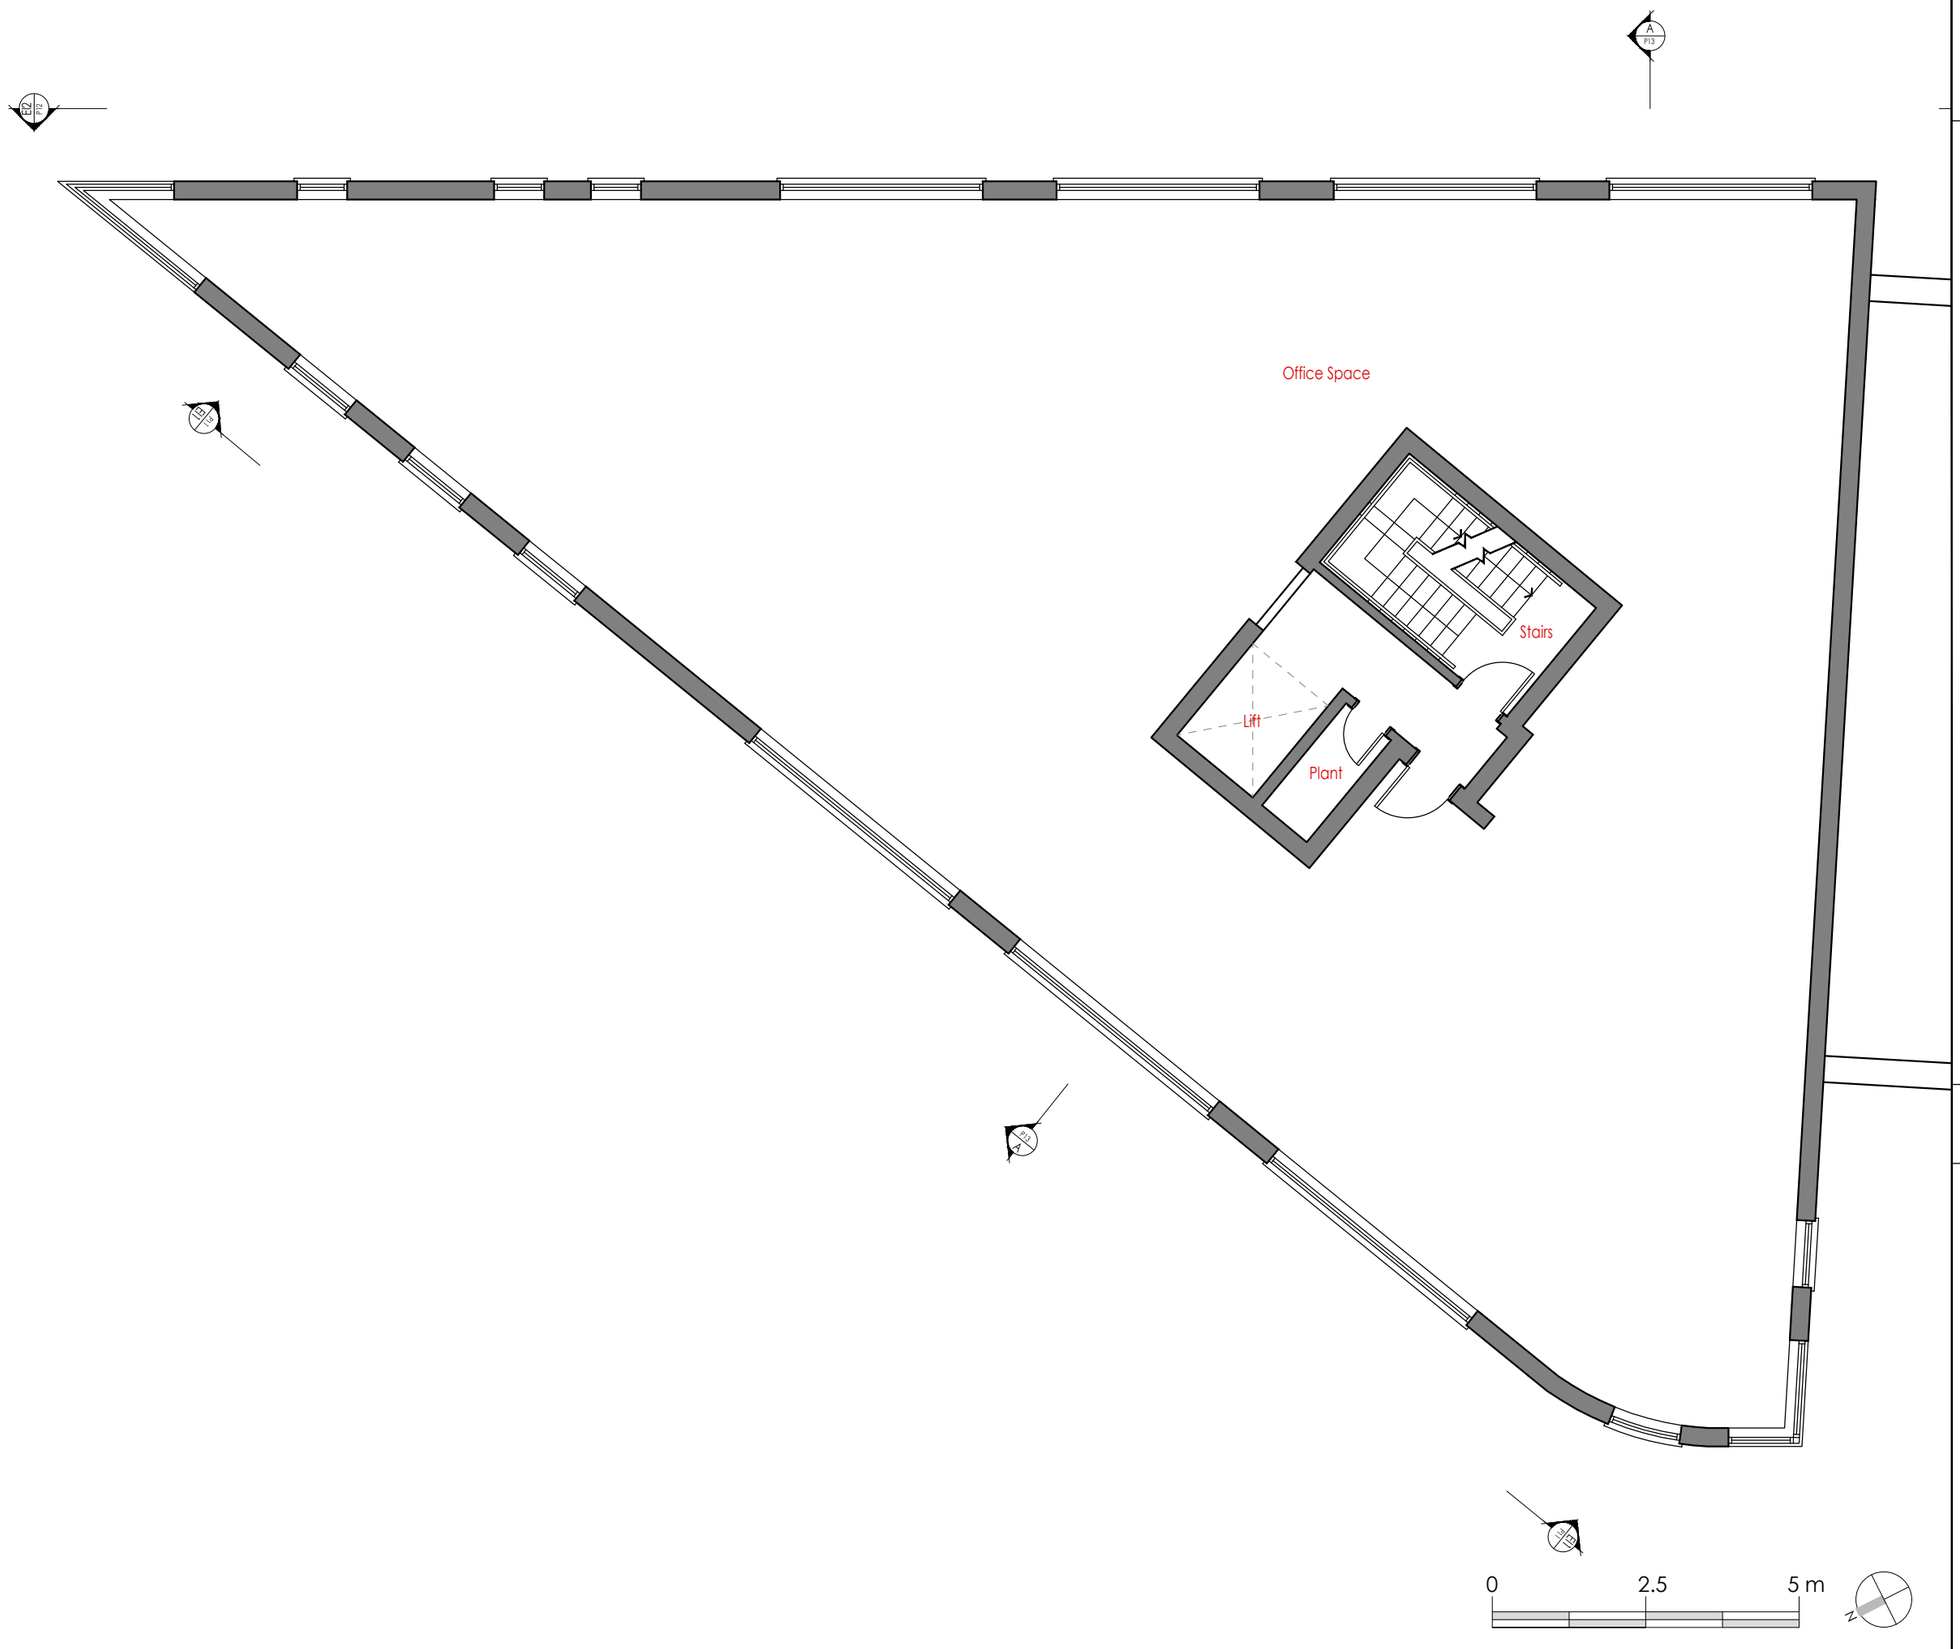

A3 Sheet Size

NOTES

1. All dimensions and levels are to be checked on site by the Main Contractor before work commences. The Architect is to be informed immediately of any discrepancies.
2. Do not scale this drawing, use written dimensions only.
3. Larger scale drawings are to be used over smaller scale drawings.
4. All dimensions are in millimetres unless otherwise stated.
5. If in doubt ask.

© Copyright of Mitchell Berry Architects.

Rev	Date	Notes
.	.	.

Status: Planning

Project	St George's House, 15 St George's Road, Richmond, TW19 2LG		
Client	Private Client		
Title	Existing First Floor Plan		
Scale	1:100 @ A3	Drawn by	SL
Date	April 24	Checked by	CM
Drawing Number	2417- P06	Revision	.

MITCHELL BERRY
ARCHITECTS
THE STUDIO · 9 STRATFORD ROAD · LONDON · W8 6RF
TEL 020 7938 4358
EMAIL studio@mitchellberryarchitects.co.uk