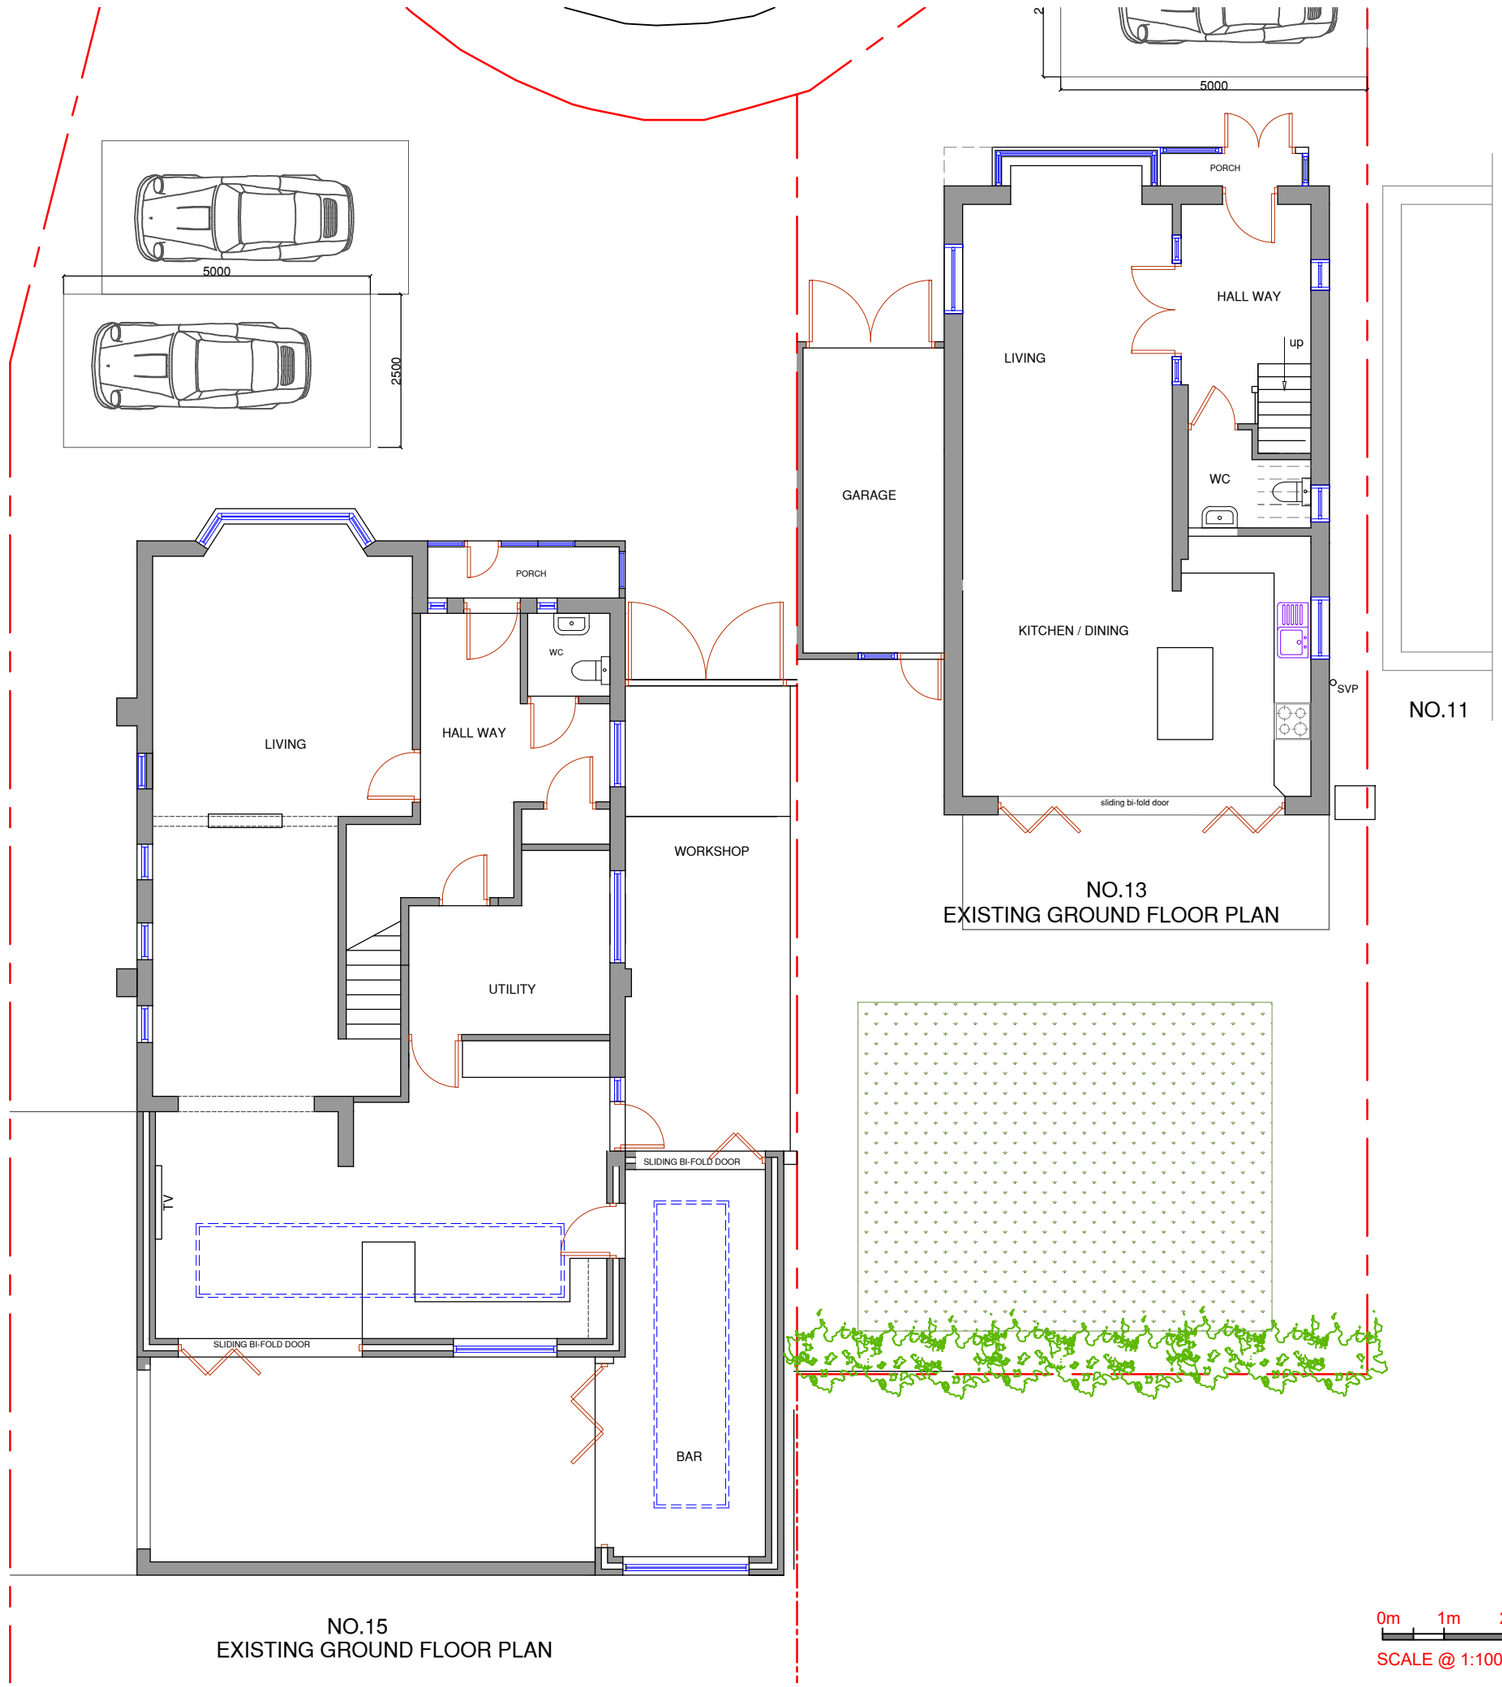

NOTES :

Date	Revisions

SJR DESIGN LTD.
(ARCHITECTURAL DESIGN & CONSULTANT)

Client: MR.RAJINDER SINGH KHOSA

Job Title

13A TAYBEN AVENUE
TWICKENHAM
TW2 7RA

Drawing Title

EXISTING GROUND FLOOR PLAN

Scale: 1 : 100 (A3)

Date: AUGUST 2022

Checked by: | Drawn by: RS

Drg No. TP-574/NH03 | Rev.