02 Drainage slot

03 Chedworth Limestone paver

04 Chedworth Limestone cobbles

05 Water feature

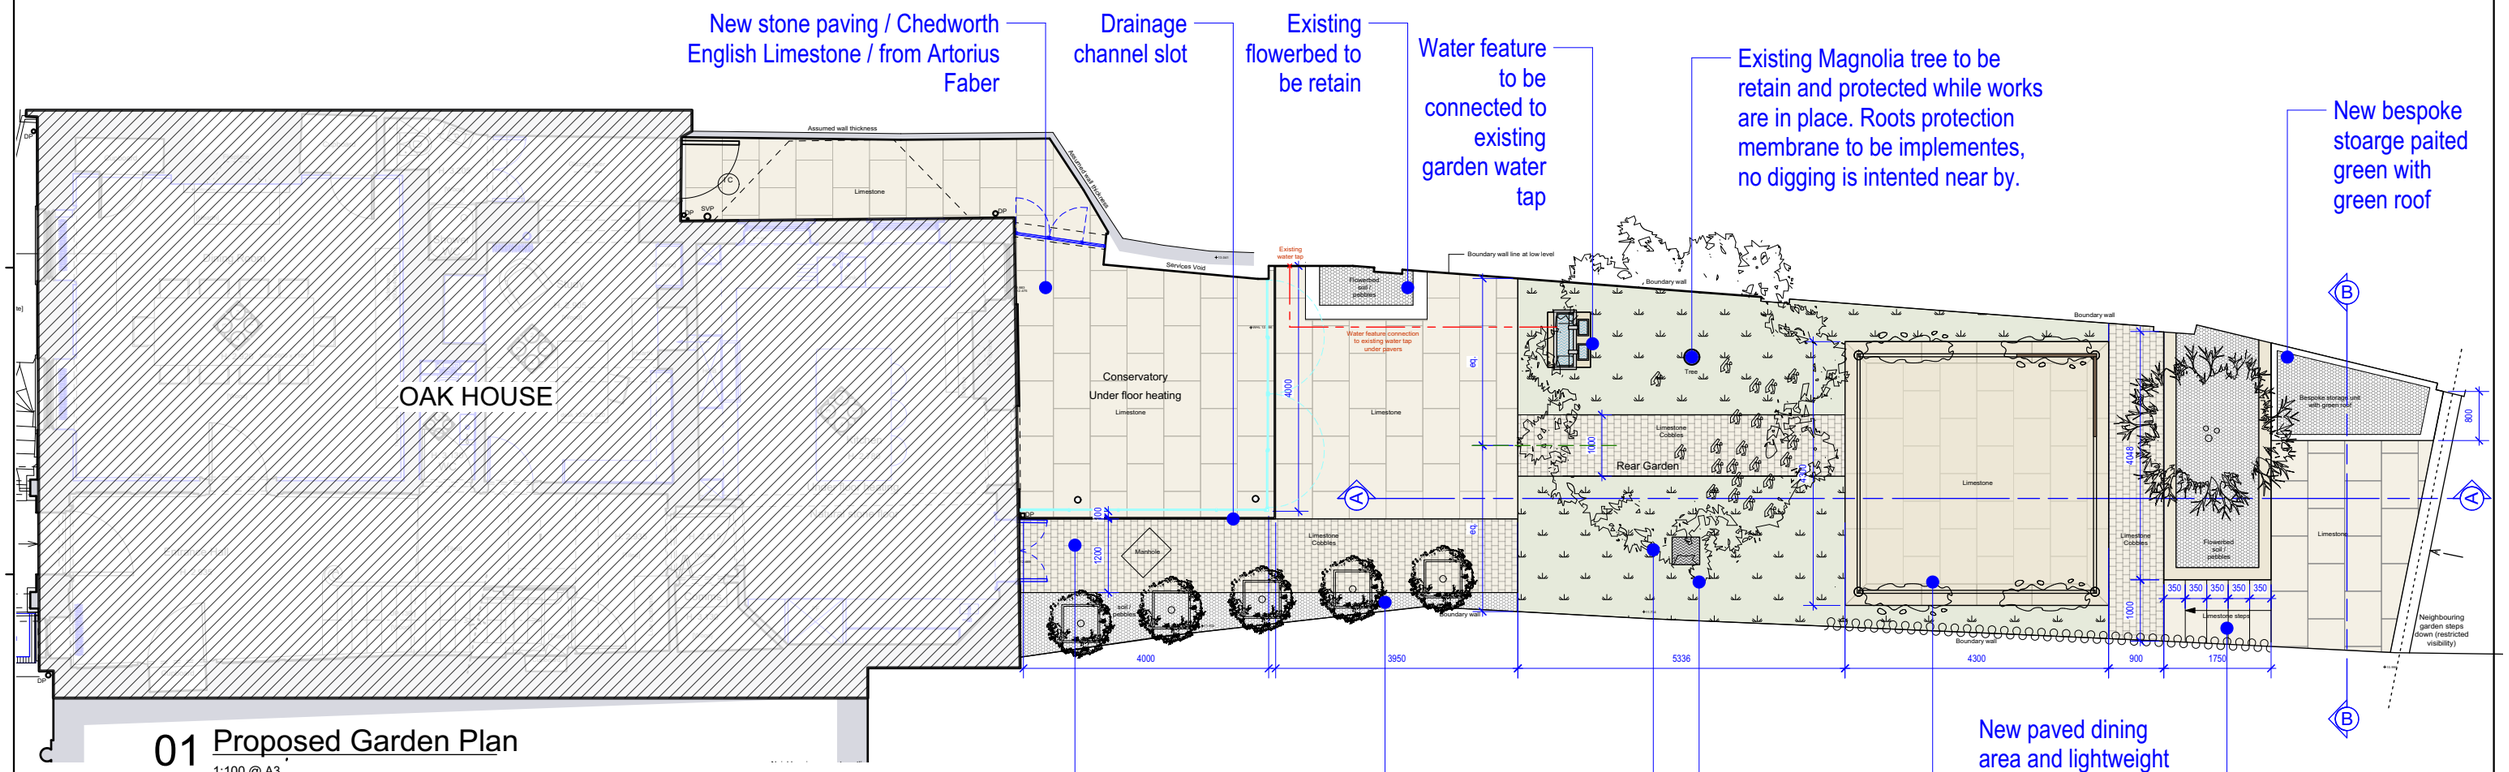

01 Proposed Garden Plan

1:100 @ A3

General Notes

1. Dimensions are in millimetres unless stated otherwise.
2. Levels are in metres AOD unless stated otherwise.
3. Dimensions govern. Do not scale off drawing.
4. All dimensions to be verified on site before proceeding.
5. All discrepancies to be notified in writing to Cubo Design Limited.

0 1 2 3 4m

Rev	Date	Reason For Issue	Chk

Scheme Level Drawings

DRAWING STATUS

CUBO DESIGN LTD
T +44(0)7771 548 695
+44(0)7795 991 642

Project: Oak House, The Green, Richmond, TW9 1NQ

Drawing Title: Proposed Garden Plan

Scale	Paper Size	Date
1:100 @	A3	19.07.24

Draw No. OH_GPP00