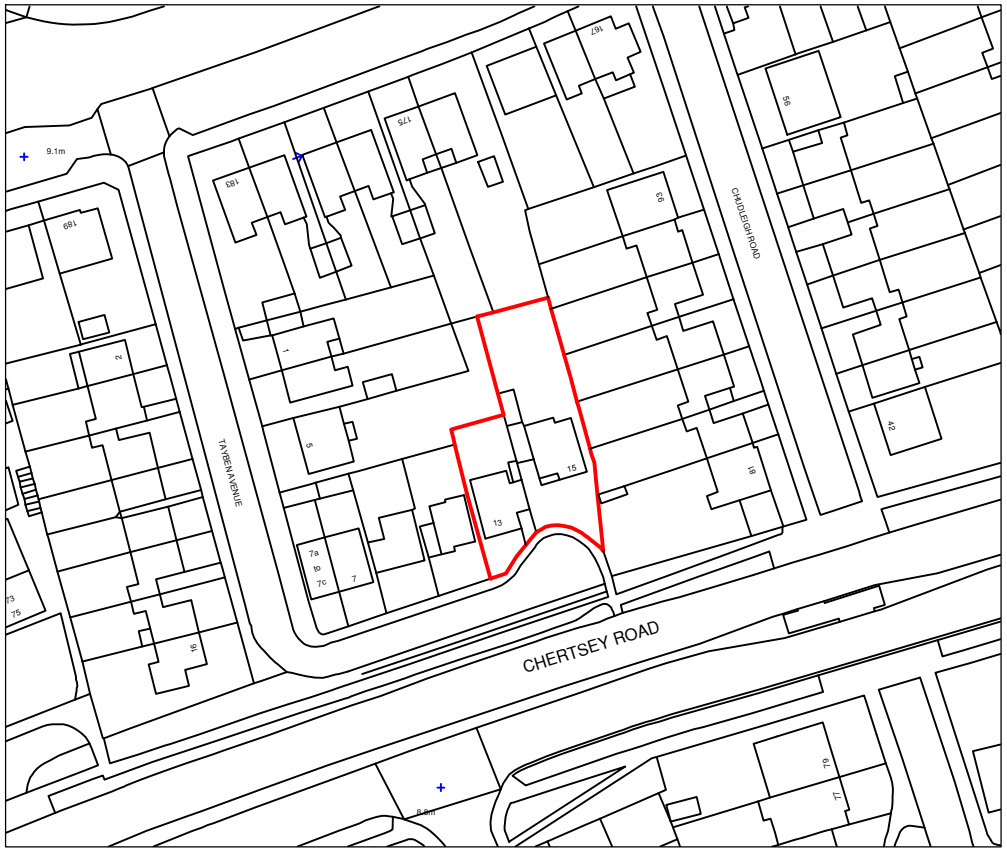

LOCATION PLAN

1 : 1250 SCALE

0m 10m 20m 30m 40m 50m 60m 70m 80m 90m 100m

SCALE @ 1:1250

NOTES :

Date	Revisions

SJR DESIGN LTD.

Client: MR. RAJINDER SINGH KHOSA

Job Title

13A TAYBEN AVENUE
TWICKENHAM
TW2 7RA

Drawing Title

LOCATION PLAN

Scale: 1 : 100 (A4)

Date: AUGUST 2024

Checked by: | Drawn by: RS

Drg No. TP-574/NH01 | Rev.